Field

retaining wall

approximate boundary

Timber fence

Number 6

path

steps up

Garden

IC

extg private foul drain

path

steps up

rwp

fireplace removed.

steps up

path

2.85 [9'-4"]

5 [16'-5"]

Sun Room

window removed, new door & glazed screen

Living Room

Rooflights in vaulted ceiling to sunroom

rwp

IC

existing shared foul drain

Cloaks

extg svp

path

Up

step up

Hall

Up

Cupb'd

Dining Room

Garden

Drive

Garage

Kitchen

Utility Room extension as approved under planning permission AVA/2021/0566

steps up

Shed

Oil tank

IC

Utility Room

rwp

rwp

ramp

timber fence

assumed boundary

Road

private, unadopted.

ownership boundary


Number 8

metres 0 1 2 3

0.5 0.0 1:50

Proposed Ground Floor & Site Plan

scale 1:50

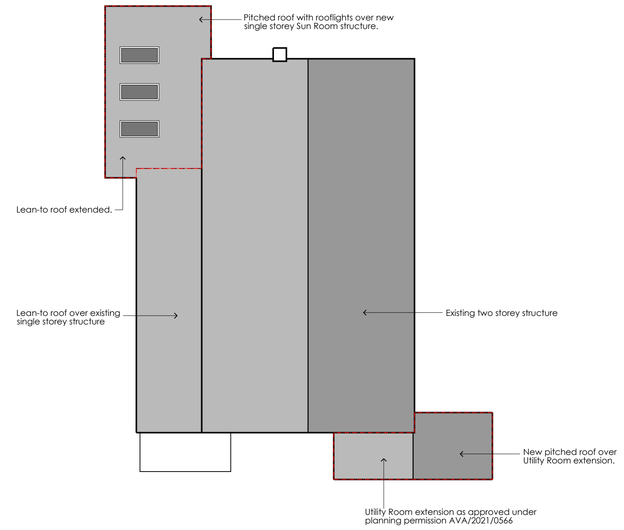


Proposed Roof Plan

scale 1:100

metres 0 1 2 3 4 5

1.0 0.5 0.0 1:100

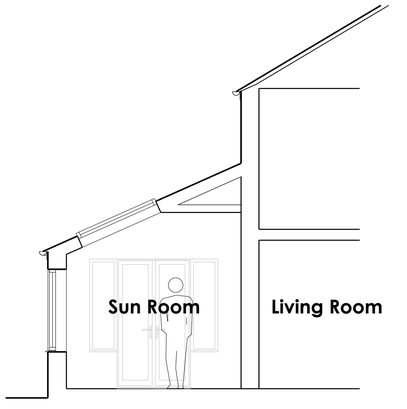

Section Thro' Sun Room

scale 1:50

REVISIONS:
A 20.12.21 Planning Submission

DRAWING NUMBER 1098-12A

CLIENT Mr & Mrs Hill

PROJECT Lynton, 7 Burland Green Lane, Weston Underwood.

DRAWING Scheme 3 : Proposed Site & Floor Plan.

STATUS scheme

DATE © Dec'21

SCALE 1:50

SIZE A1

DRAWN JCS

BASE FILE survey.dwg

DO NOT SCALE THIS DRAWING. REPRODUCTION SUBJECT TO COPYRIGHT.

JS:A
architectural design
project management
07974 714973
admin@js-a.co.uk
www.js-a.co.uk
194 Church Lane
Hucknall Nottingham
NG15 8DZ