


North East Elevation

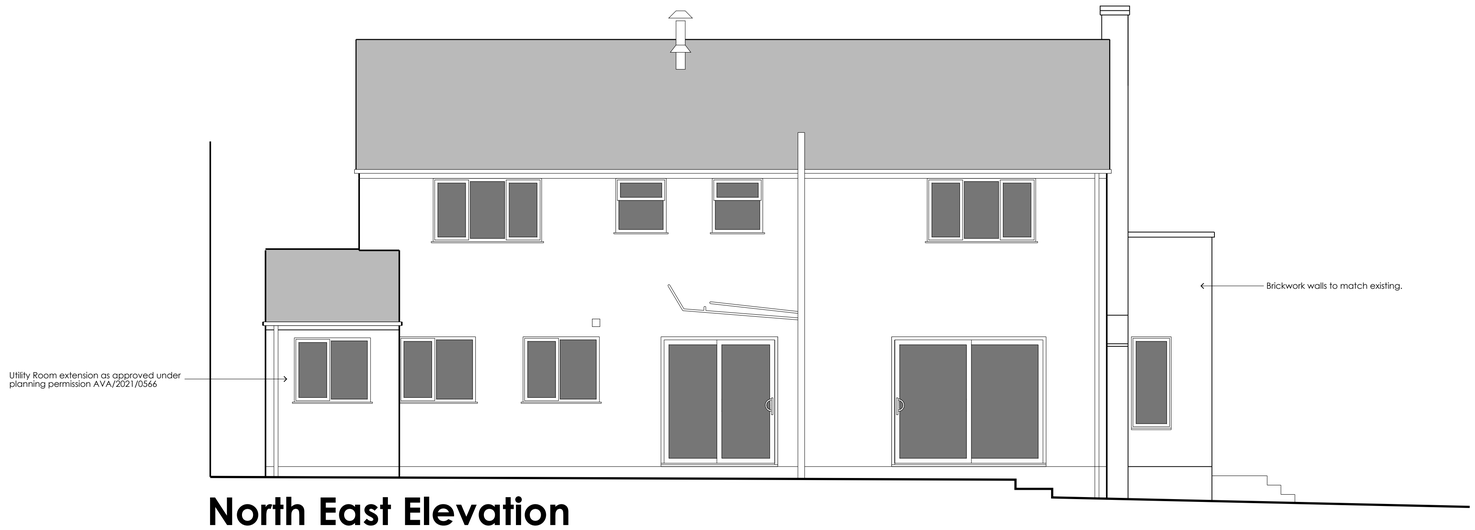

South West Elevation



South East Elevation



North West Elevation

REVISIONS:
A 20.12.21
Planning Submission

1:100
3
2
1
0
metres 0 0.5 1

CLIENT
Mr & Mrs Hill

PROJECT
Lynton, 7 Burland Green Lane, Weston Underwood.

DRAWING
Scheme 3 : Proposed Elevations

DATE © Dec'21 | SCALE 1:50 | SIZE A1 | DRAWN JCS

DRAWING NUMBER
1098-13A

STATUS
scheme

BASE FILE
survey.dwg

DO NOT SCALE THIS DRAWING. REPRODUCTION SUBJECT TO COPYRIGHT.

JS:A
architectural design
project management
07976 711473
admin@js-a.co.uk
www.js-a.co.uk
194 Church Lane
Hucknall Nottingham
NG15 8DZ