

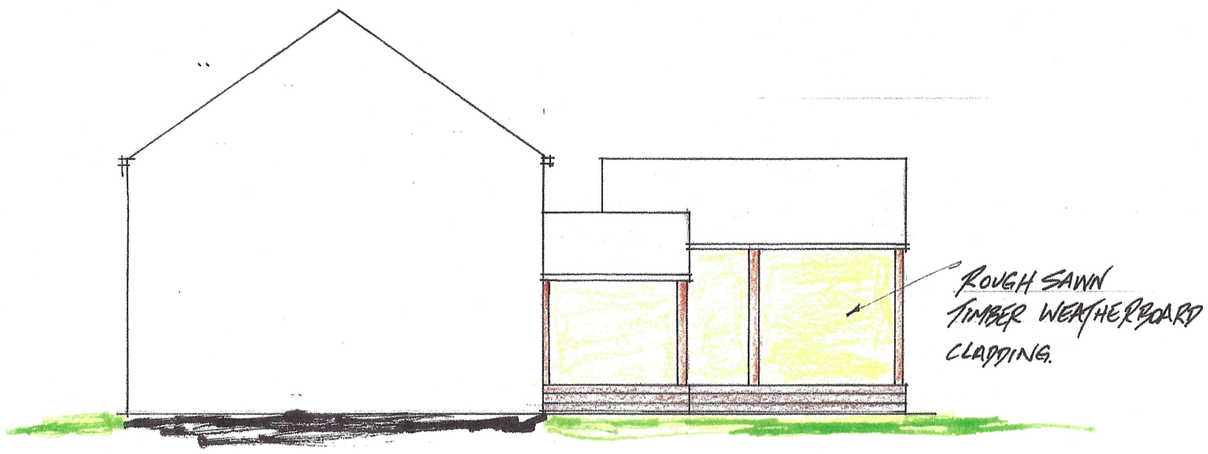



EAST ELEVATION

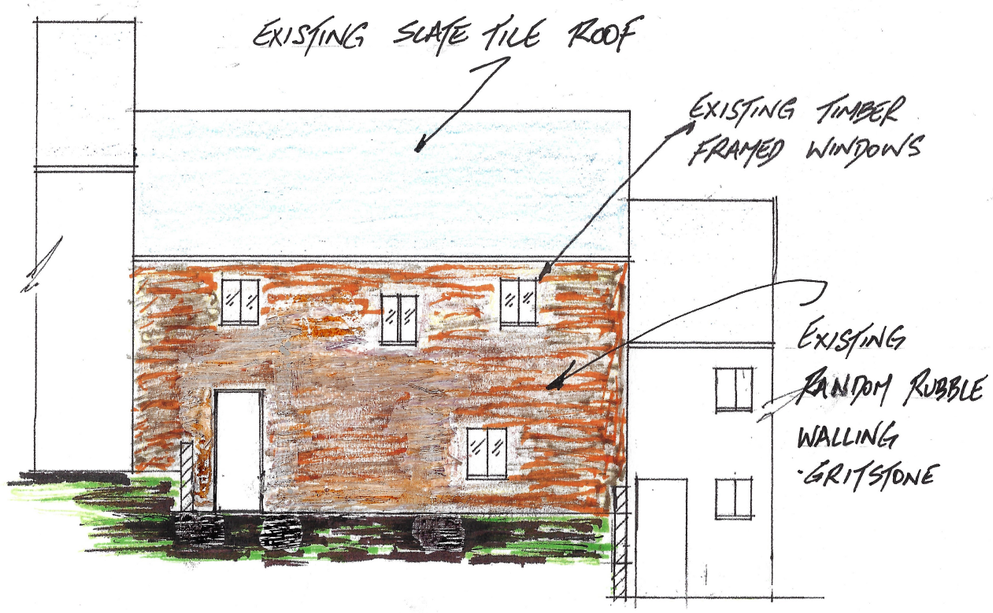

NORTH ELEVATION - EXISTING DWELLING
(REAR)

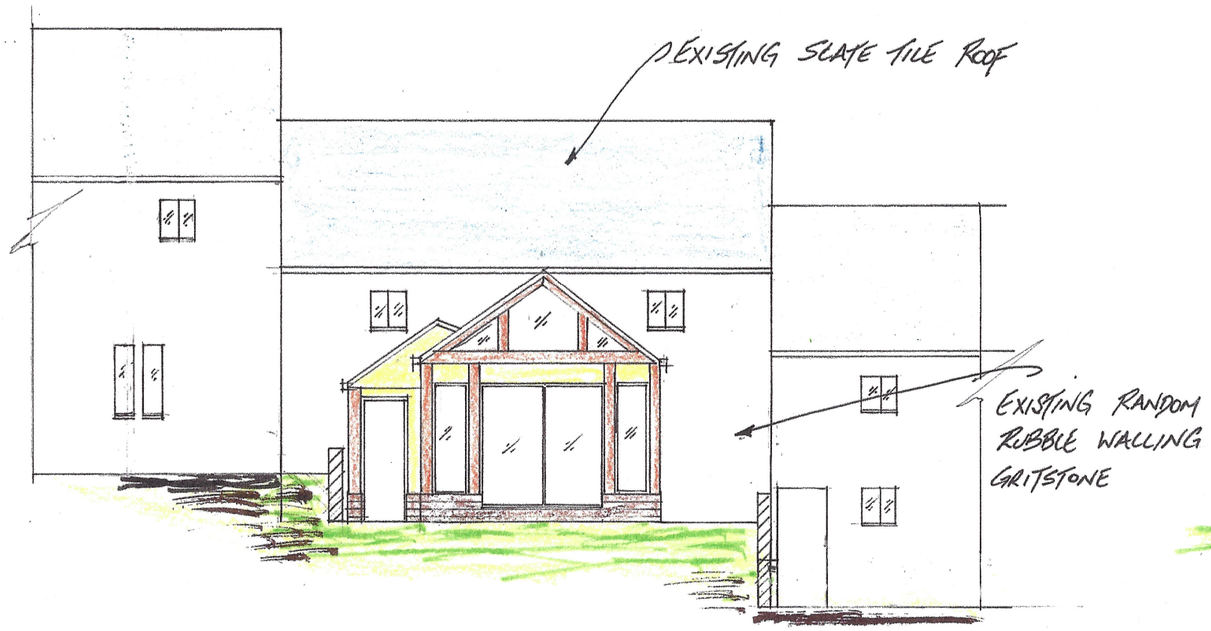

NORTH ELEVATION

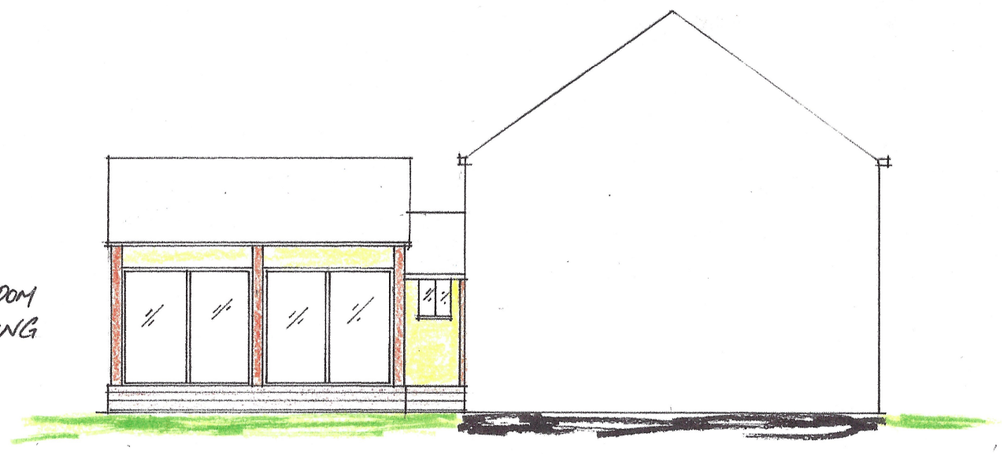

WEST ELEVATION

AVA/2021/1266

CLIENT: G.&C. SIMPSON SPRING COTTAGE DE4 5ER	PROJECT: REAR GARDEN ROOM	TITLE: ELEVATION - EXISTING REAR
DRAWN BY: G.S.	DATE: DECEMBER 2021	DRAWING No: N5-ELEV SCALE: 1:100