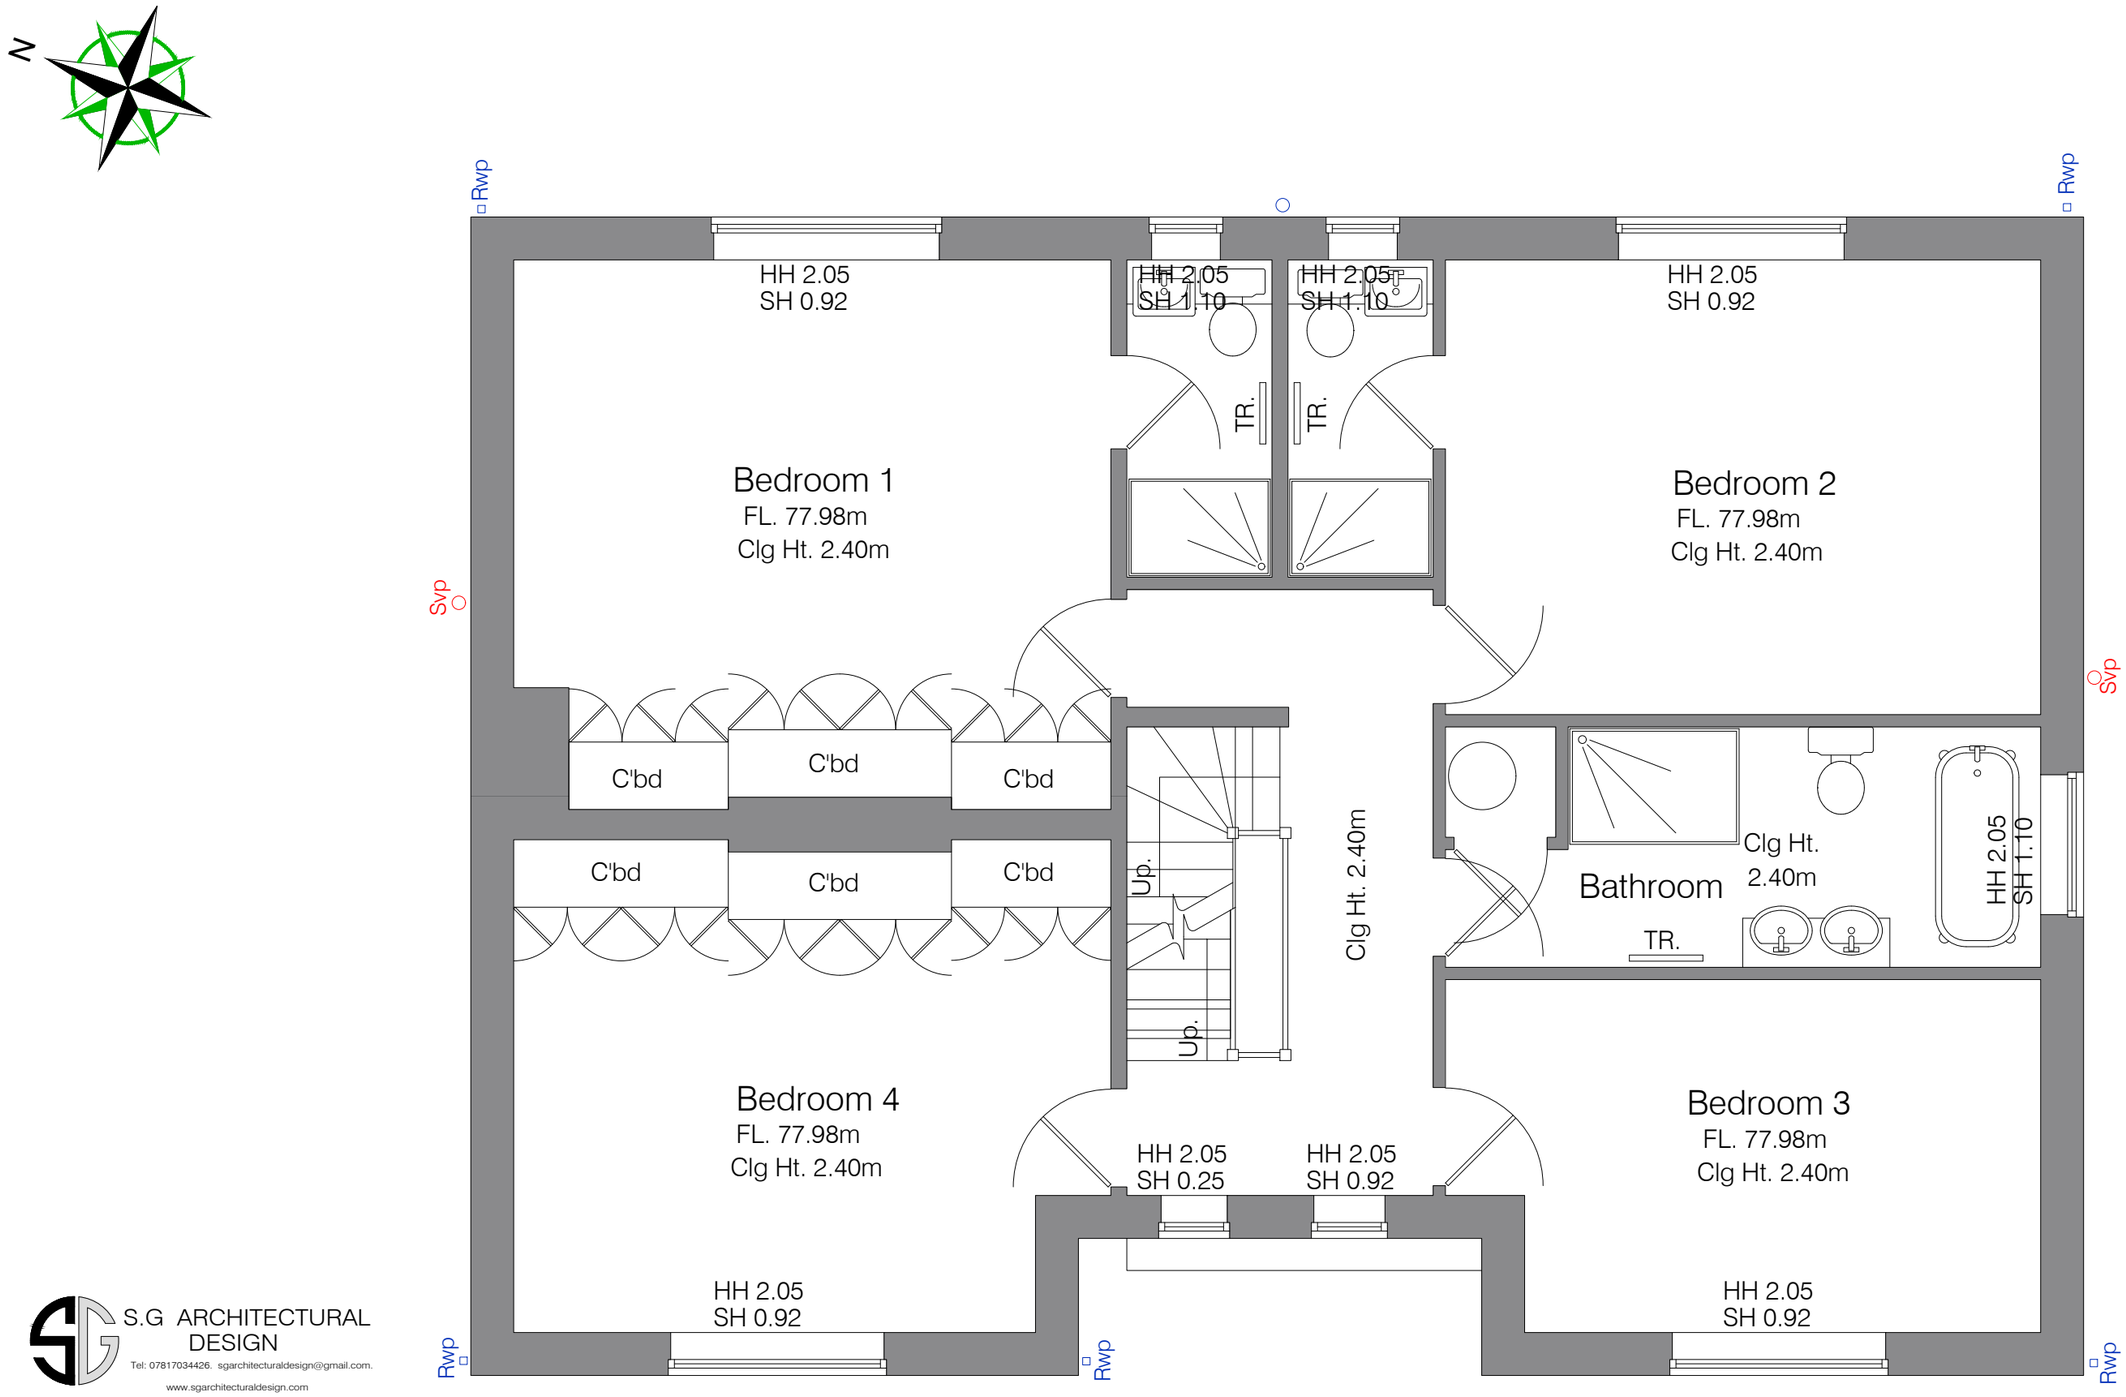


S.G ARCHITECTURAL DESIGN
Tel: 07817034426. sgarchitecturaldesign@gmail.com.
www.sgarchitecturaldesign.com

Woodbrook
Ridgeway Lane, Nether Heage
DE56 2JT

03 - EXISTING LAYOUT - FIRST FLOOR

SG PROJECT NO.	PAPER SIZE	DRAWN BY
230	A3	SG
REVISION	SCALES	
PLANNING	1:50	

Drawing measurements shall not be obtained by scaling. Verify all dimensions prior to construction. Immediately report any discrepancies on this document to SG ARCHITECTURAL DESIGN.

REV.	DESCRIPTION	DATE	BY	CHK'D
P1	PLANNING	28-10-21	SG	SG

Scale 1:50

0 1 2 3 4 5