



Datum: 70.00m.

Elevation 1. EXISTING FRONT ELEVATION

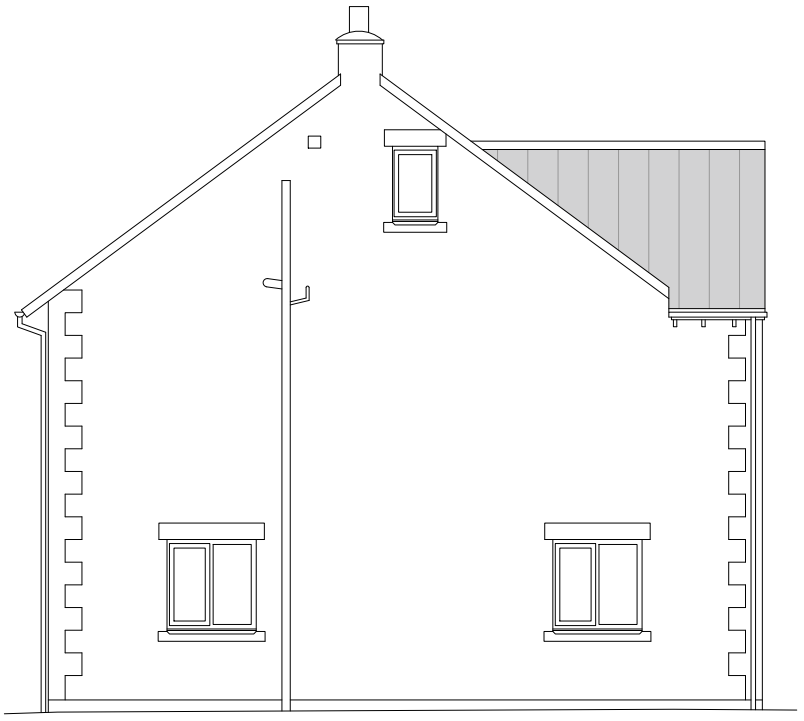

Datum: 70.00m.

Elevation 2. EXISTING LEFT SIDE ELEVATION

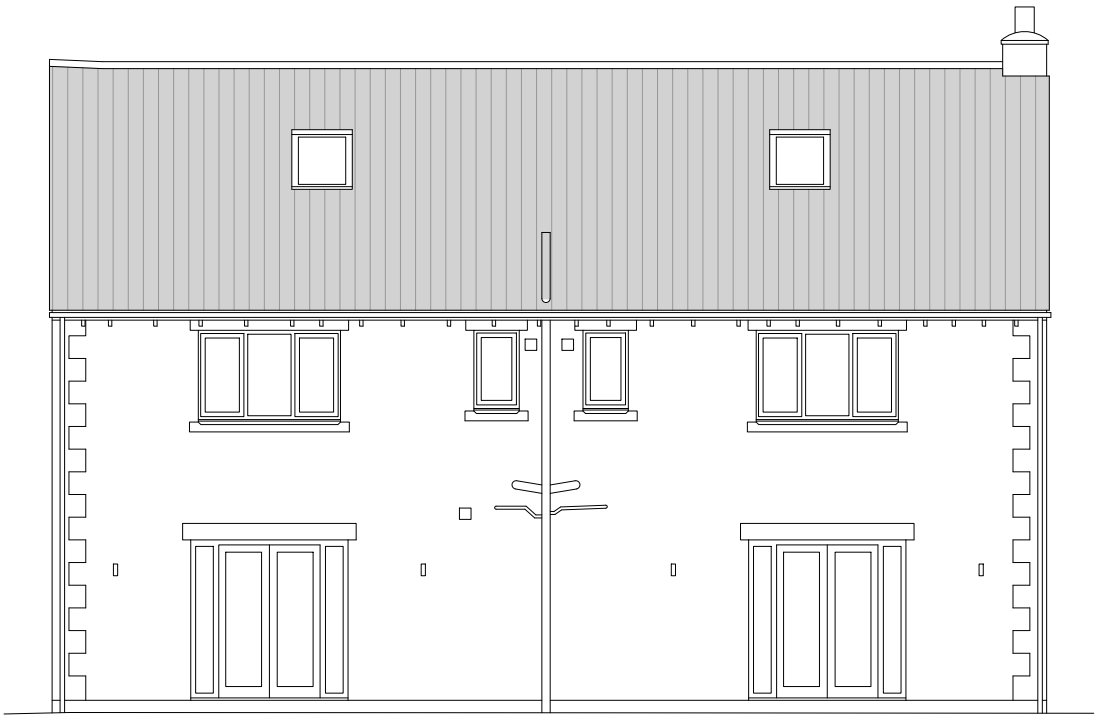

Datum: 70.00m.

Elevation 3. EXISTING REAR ELEVATION



Datum: 70.00m.

Elevation 4. EXISTING RIGHT SIDE ELEVATION

S.G ARCHITECTURAL DESIGN

Tel: 07817034426. sgarchitecturaldesign@gmail.com.

www.sgarchitecturaldesign.com

Woodbrook
Ridgeway Lane, Nether Heage
DE56 2JT

06 - EXISTING ELEVATIONS

SG PROJECT NO.	PAPER SIZE	DRAWN BY
230	A3	SG

REVISION: PLANNING

SCALES: 1:100

Drawing measurements shall not be obtained by scaling. Verify all dimensions prior to construction. Immediately report any discrepancies on this document to SG ARCHITECTURAL DESIGN.

REV.	DESCRIPTION	DATE	BY	CHK'D
P1	PLANNING	28-10-21	SG	SG



Scale 1:100

0 1 2 3 4 5 10