



PROPOSED FRONT ELEVATION

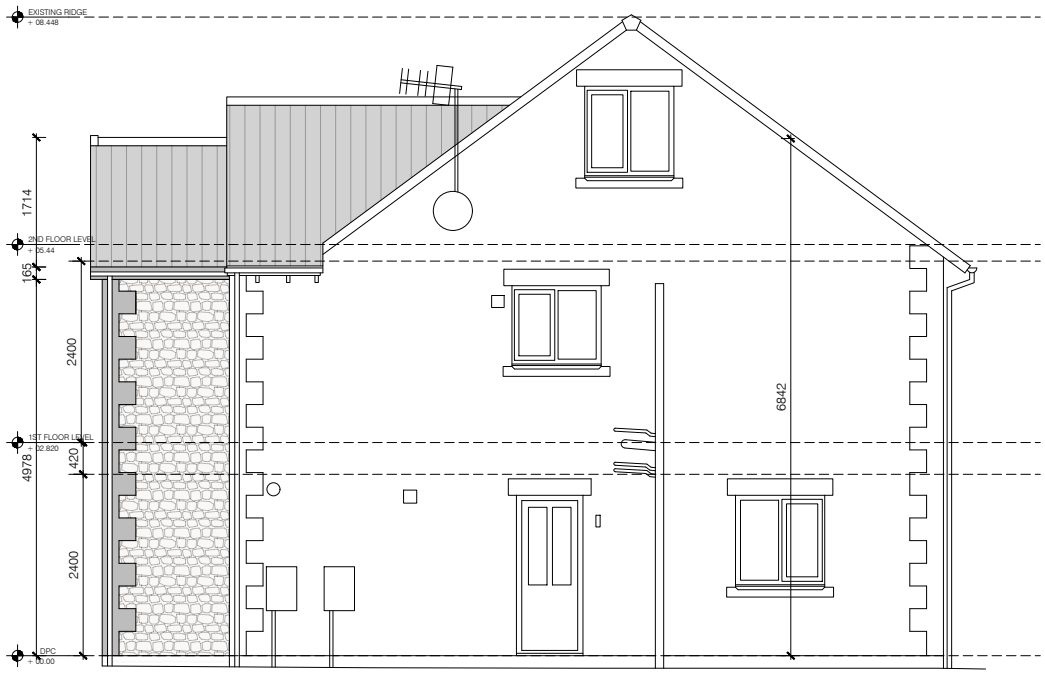

PROPOSED LEFT SIDE ELEVATION



PROPOSED RIGHT SIDE ELEVATION

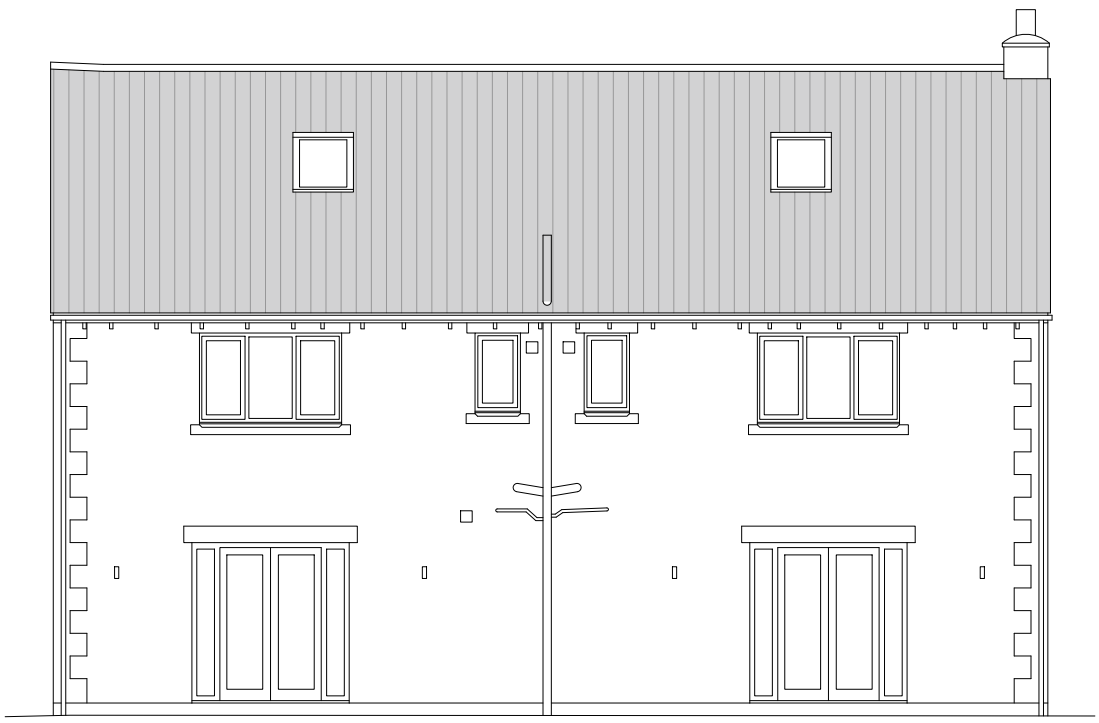

EXISTING REAR ELEVATION

S.G ARCHITECTURAL DESIGN
Tel: 07817034426. sgarchitecturaldesign@gmail.com.
www.sgarchitecturaldesign.com

Woodbrook
Ridgeway Lane, Nether Heage
DE56 2JT

15 - PROPOSED ELEVATIONS

SG PROJECT NO.	PAPER SIZE	DRAWN BY
230	A3	SG
REVISION	SCALE@:	
PLANNING	1:100	

Drawing measurements shall not be obtained by scaling. Verify all dimensions prior to construction. Immediately report any discrepancies on this document to SG ARCHITECTURAL DESIGN.

REV.	DESCRIPTION	DATE	BY	CHK'D
P1	PLANNING	03-11-21	SG	SG

Scale 1:100

0 1 2 3 4 5 10