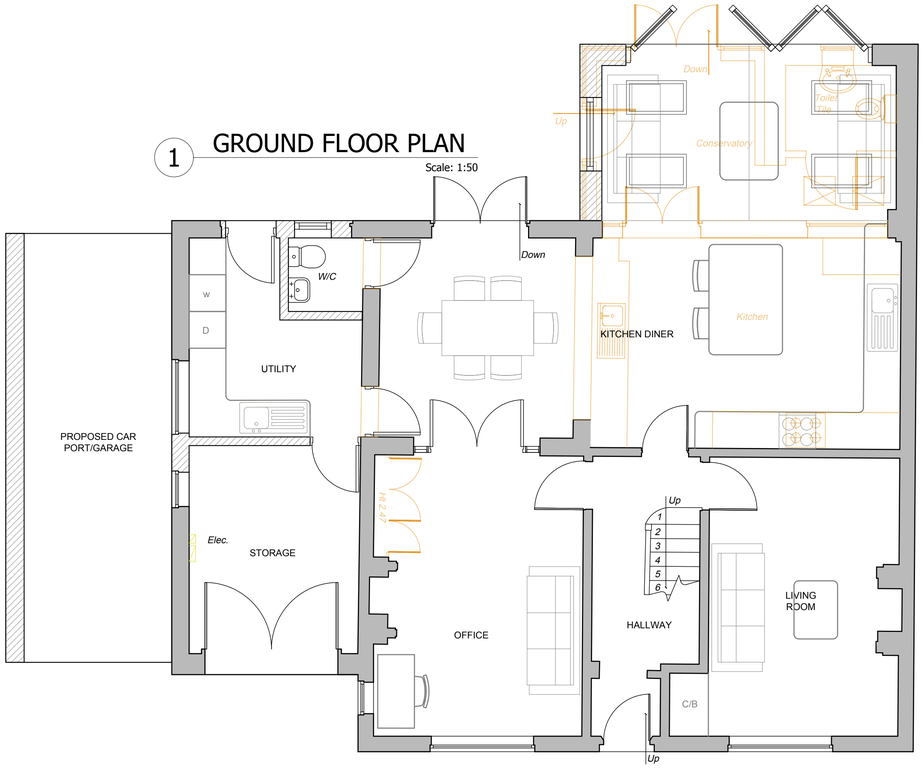
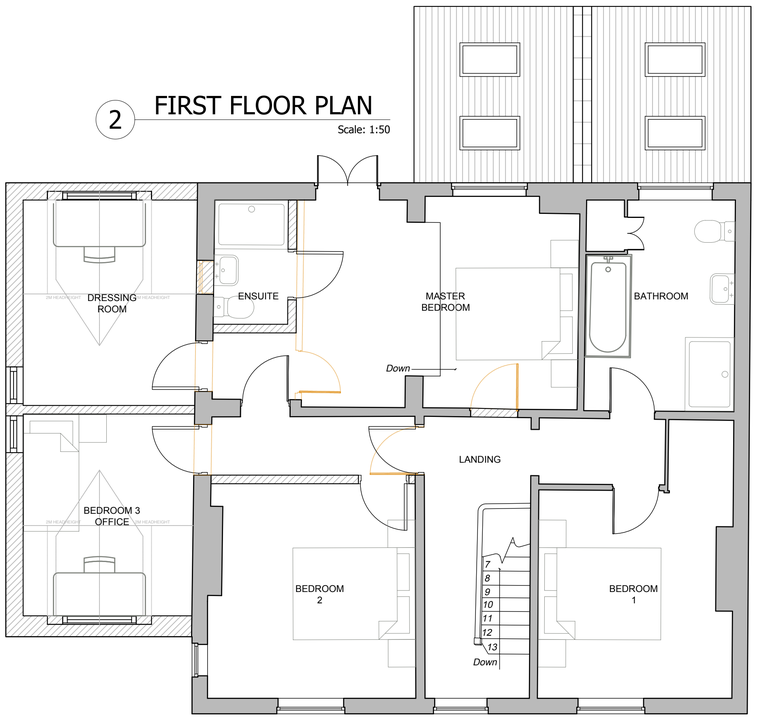
## 1 GROUND FLOOR PLAN

Scale: 1:50




## 2 FIRST FLOOR PLAN

Scale: 1:50



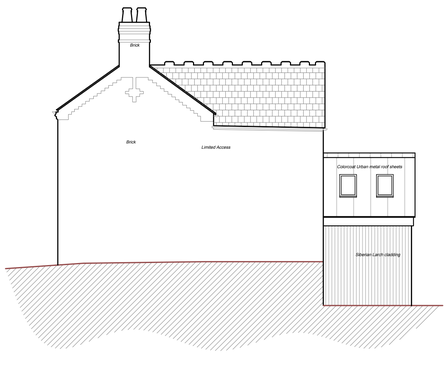

## 3 FRONT ELEVATION

Scale: 1:100




## 4 SIDE ELEVATION

Scale: 1:100




## 5 REAR ELEVATION

Scale: 1:100




## 6 SIDE ELEVATION

Scale: 1:100




# PLANNING

CLIENT/SITE

MR GRANGER

23 DENBY, DENBY VILLAGE, RIPLEY

PROJECT TITLE

PROPOSED REAR FIRST FLOOR EXTENSIONS

DRAWING TITLE

PROPOSED FLOOR PLANS AND ELEVATIONS

| DRAWING NO. | DATE | DWG BY |
|---|---|---|
| 2107-04-C01 | 22/12/21 | JD |

| REV | DESCRIPTION | DATE |
|---|---|---|
| A | | |
| B | | |
| C | | |
| D | | |
| E | | |

| SCALE | PAPER SIZE | REV |
|---|---|---|
| AS/DWG | A1 | - |


**TUK ARCHITECTURE**
The Studio
6A Market Place
Melbourne
Derby
DE73 8DS

Tel:01332 660057
Email: info@tukarchitecture.co.uk
Website: www.tukarchitecture.co.uk


All dimensions and levels to be checked on site by main contractor prior to preparation of site and construction. Drawings can be scaled for planning purposes only, do not scale for construction.

The drawing is to be read in conjunction with all relevant consultant and/or specialist drawings and documentation. Any discrepancies or variations should be notified to TUK Surveyors Ltd

ALL WORKS TO BE UNDERTAKEN IN ACCORDANCE WITH CDM REGULATIONS 2015


THIS DRAWING IS THE PROPERTY OF TUK ARCHITECTURE NO DISCLOSURE, REPRODUCTION OR USE OF ANY PART OF THIS DRAWING MAY BE MADE WITHOUT PRIOR WRITTEN PERMISSION OBTAINED FROM TUK ARCHITECTURE

TUK SURVEYORS LTD T/A TUK ARCHITECTURE Reg: 10706216 England & Wales

Affiliate Member of the Royal Institute of British Architects
Chartered Member of the Royal Institute of Chartered Surveyors
Affiliate Member of the Chartered Institute of Architectural Technologists