




Elevation A

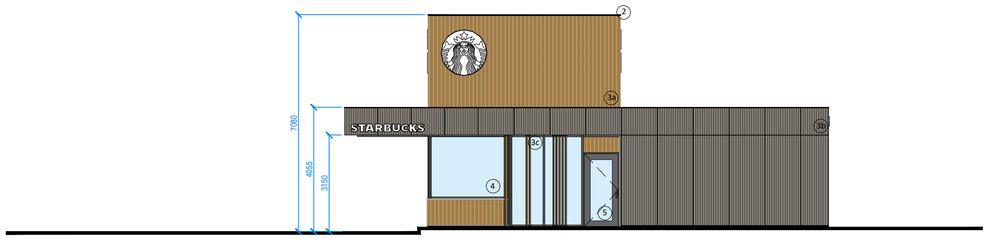

Elevation B

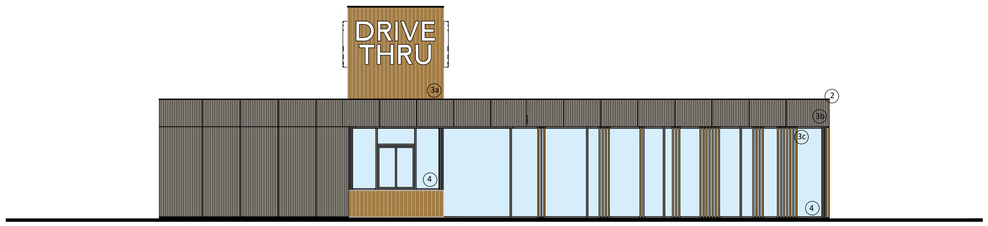


Elevation C

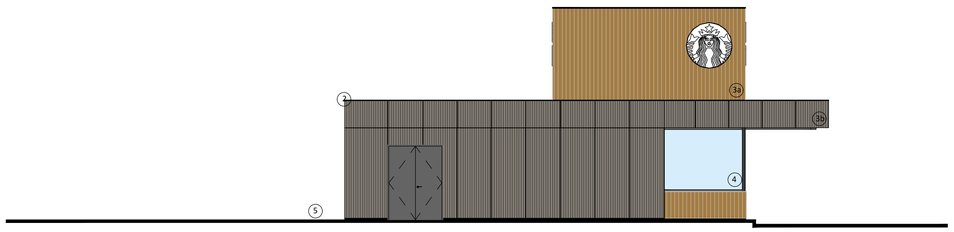

Elevation D



Building Plan

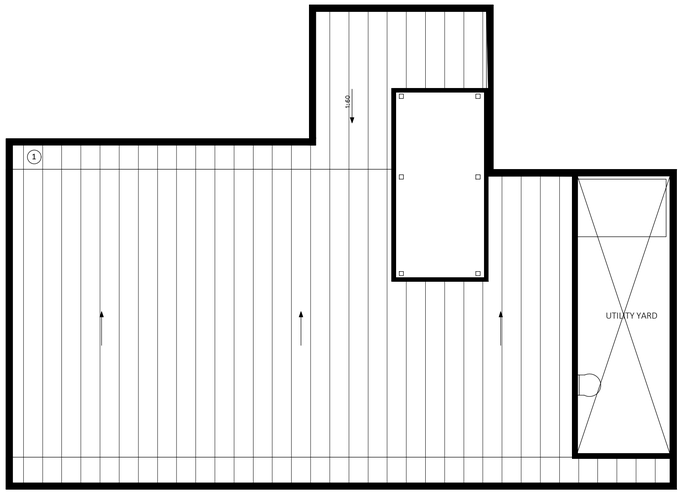

Roof Plan

© Whittam Cox Architects - Disclaimer:

This drawing is copyright of WCEC Group Ltd trading as Whittam Cox Architects, and shall not be reproduced nor used for any other purpose without the written permission of the Architects. This drawing must be read in conjunction with all other related drawings and documentation. It is the contractors responsibility to ensure full compliance with the Building Regulations. Do not scale from this drawing, use figured dimensions only. It is the contractors responsibility to check and verify all dimensions on site. Any discrepancies to be reported immediately.
IF IN DOUBT ASK.
Materials not in conformity with relevant British or European Standards/Codes of practice or materials known to be deleterious to health & safety must not be used or specified on this project.

MATERIALS

1	Roof - Aluminium profile Colour - Light Grey
2	PPC Aluminium trim / flashing Colour - Light Grey
3A	Vertical timber cladding
3B	Concrete cladding panel Colour - Light Grey
3C	Full height timber slats
4	Aluminium framed glazing system Colour - Dark Grey
5	PPC Doors Colour - Light Grey

All signage is subject to a separate application

0 1 2 5 10m

1:100

No.	Date	Description	Drwn/Chkd By

CLIENT
Peveril Securities Ltd

PROJECT
Nottingham Road, Somercotes
Starbucks

TITLE
Proposed Building Plan,
Roof and Elevations

DRAWING STATUS
Planning

DRAWN	CHECKED
JC	SN

SCALE 1:100 @ A1

DATE NOV 2021

Whittam Cox ARCHITECTS
Chesterfield / 01246 260261
London / 020 3388 0019
Leeds / 0113 468 2450
whittamcox.com

JOB NO.	DRAWING NO.	REV
210147	PL_04	-