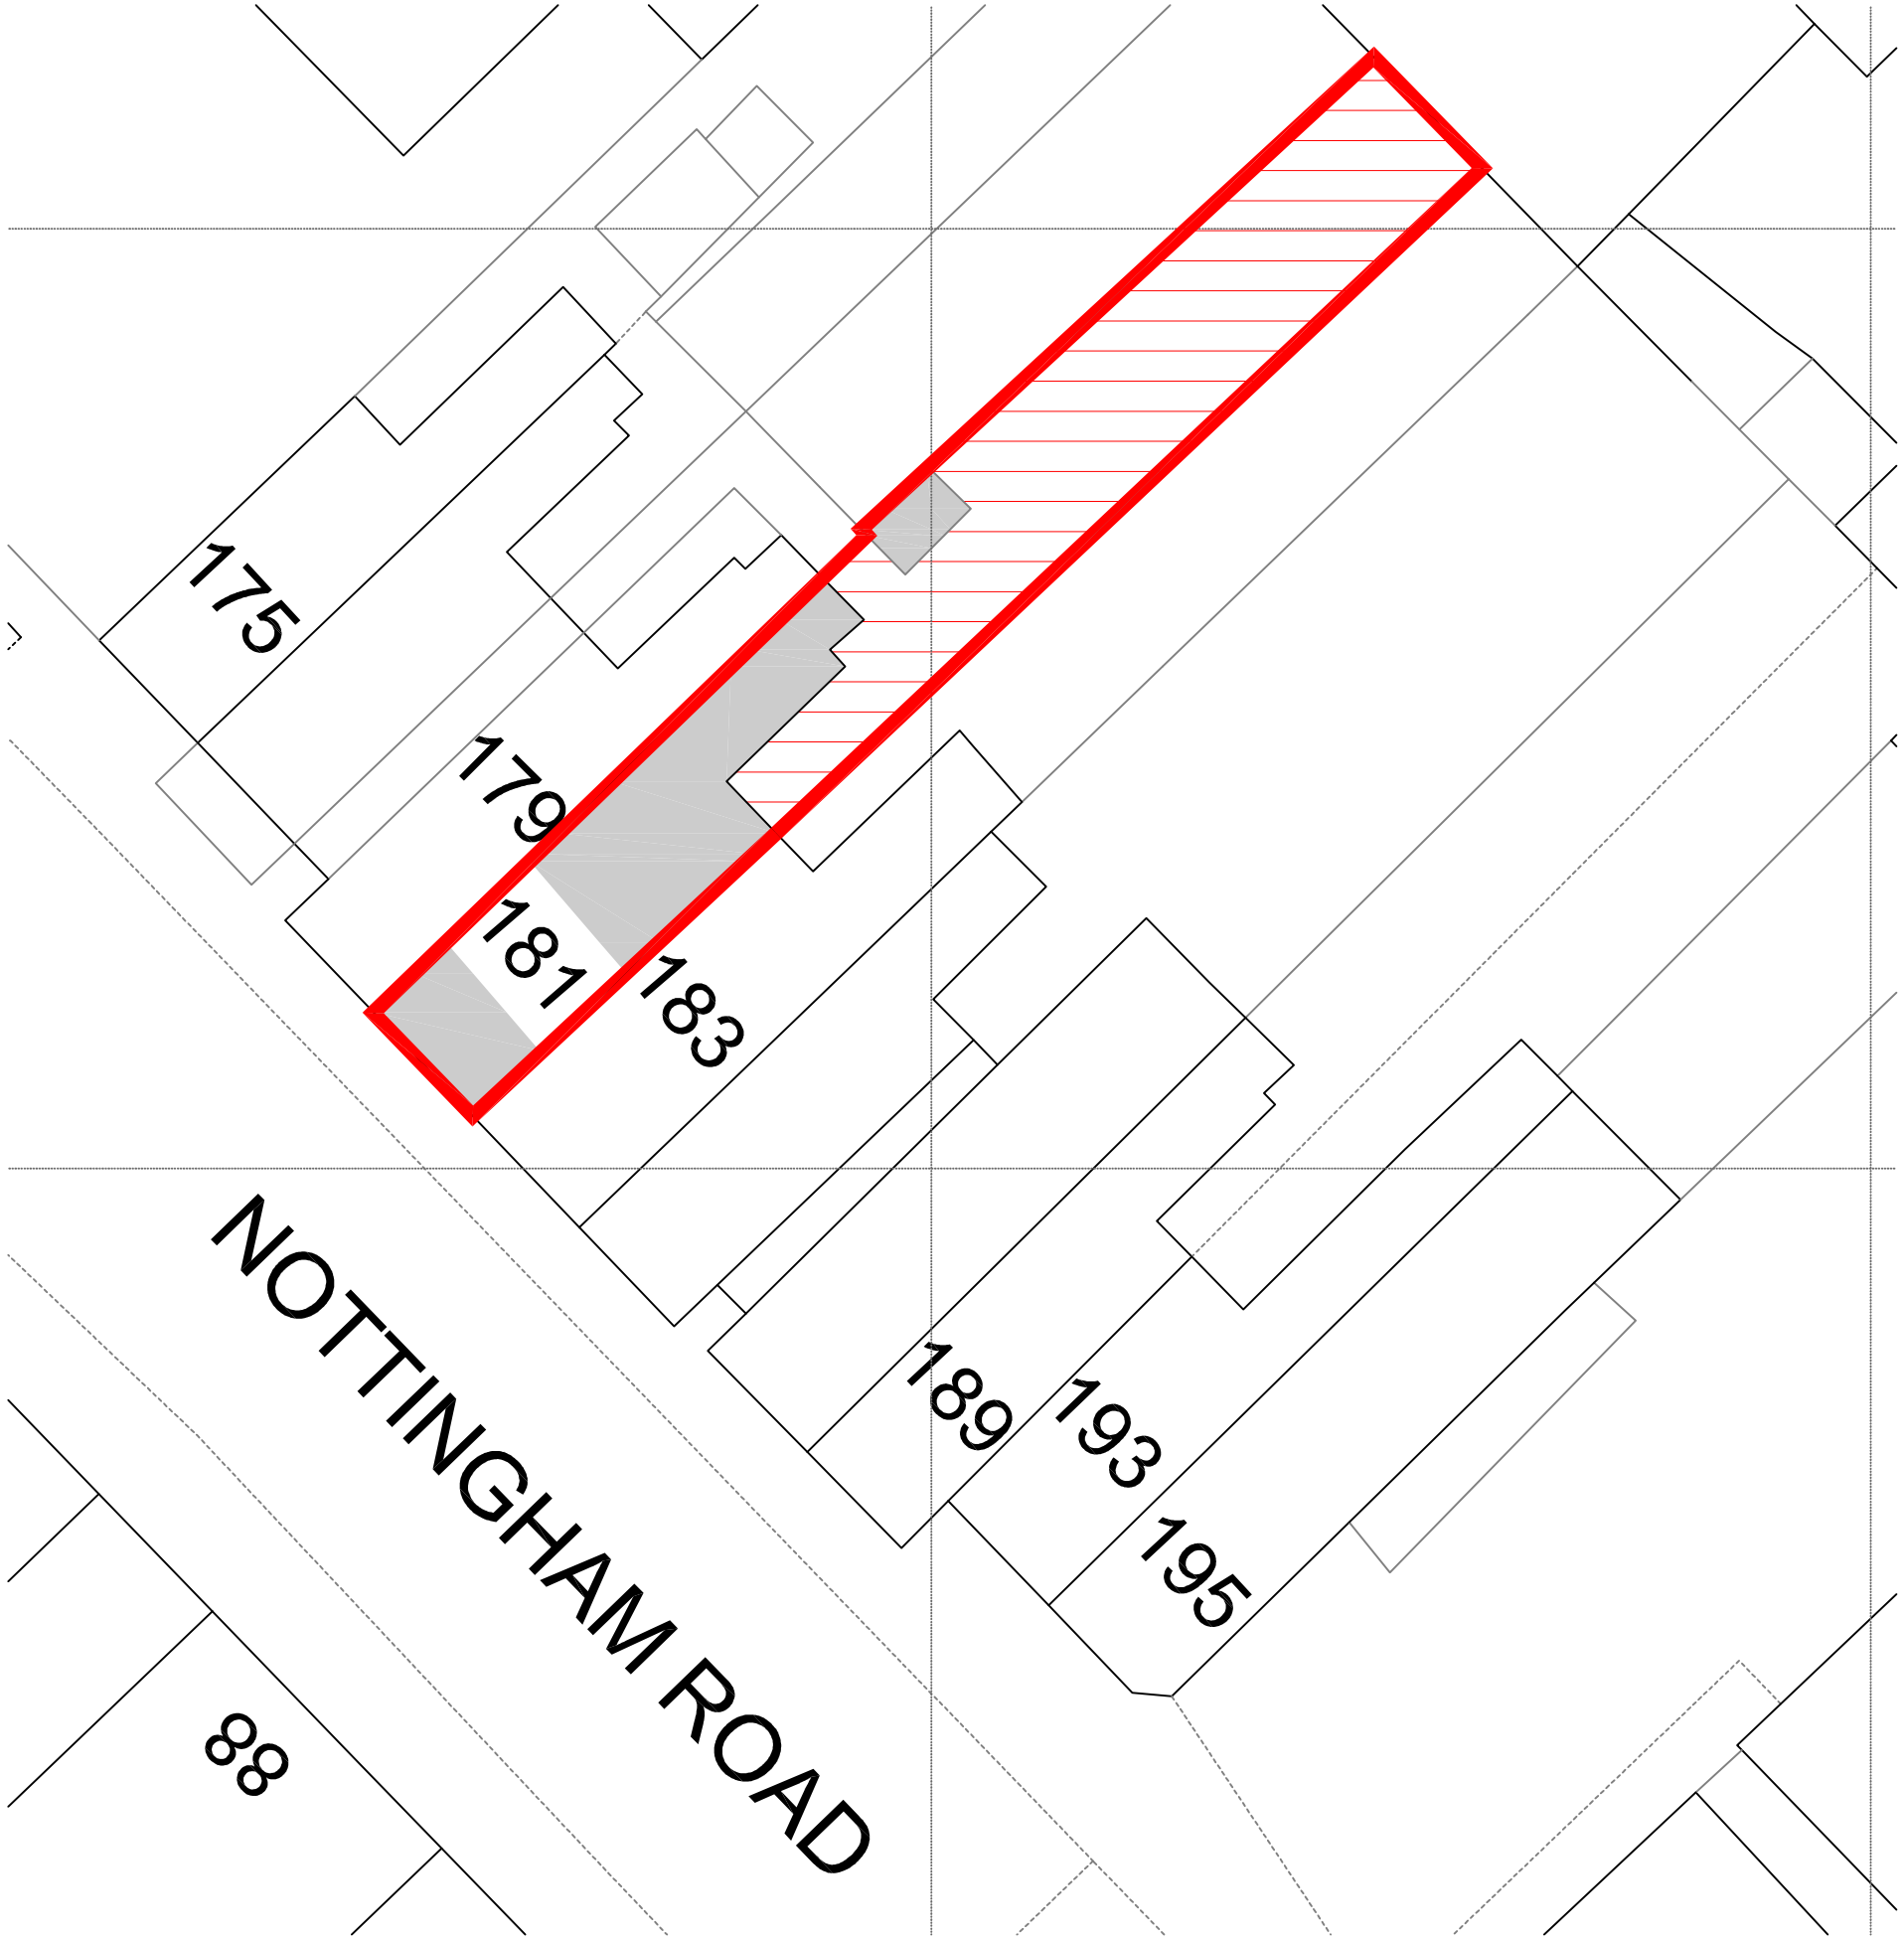

Site plan (1:200)

SCALE
1:200 1 2 3 4 5 6 7 8 9 10

N

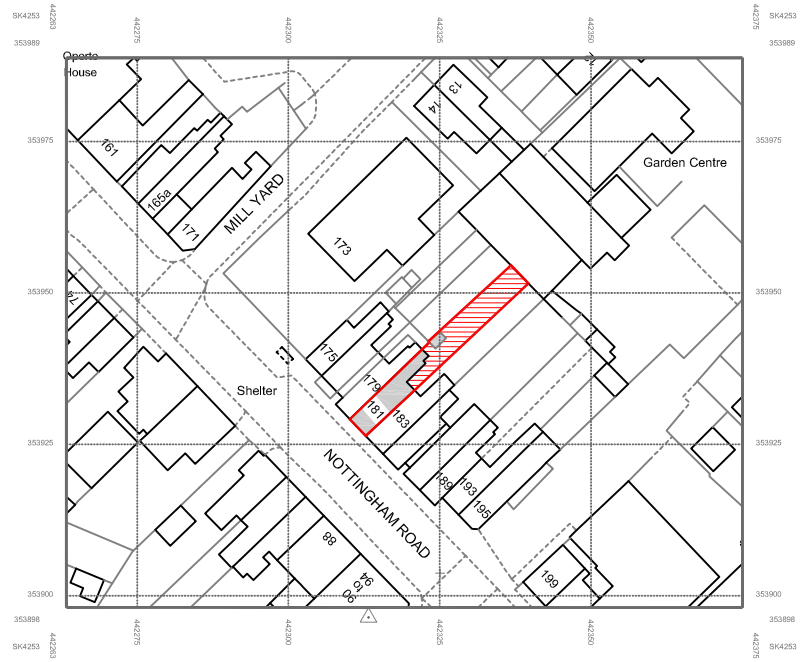

Site location plan (1:1250)

Site & location plan

Change of use from Cafe/Restaurant to Takeaway
181 Nottingham Road, Somercotes, Alfreton, DE55 4JG
For Mr Andrea Bucka

HDI ARCHITECTURE

SCALE	DATE	DRN/CHD
As shown (A3)	12/21	PG

DRG NO
1074/1