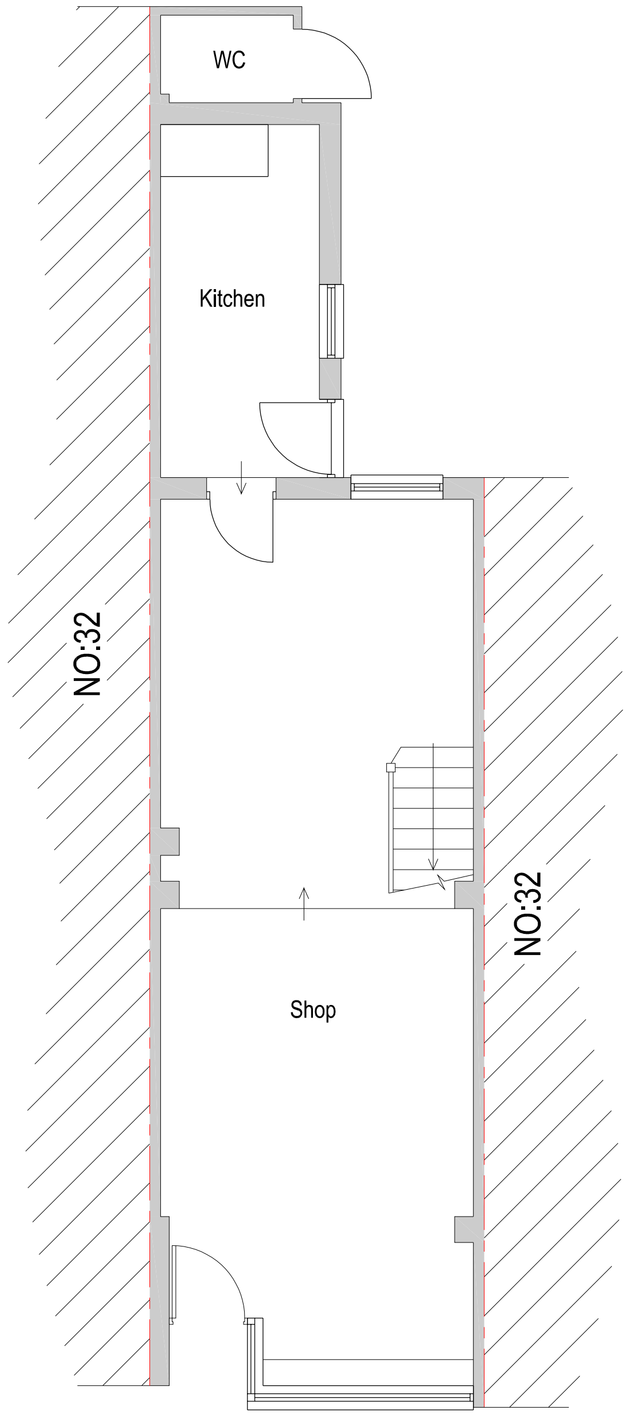

Existing Ground Floor Plan (1:50)

SCALE

1:100 1 2 3 4 5 6 7 8 9 10

1:50 1 2 3 4 5

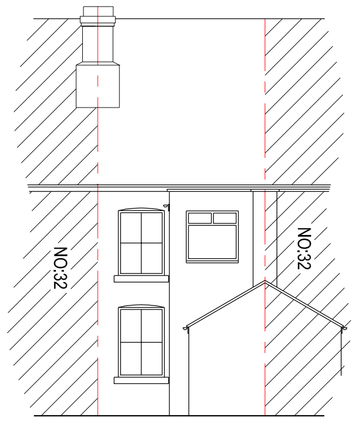

Existing Rear Elevation (1:100)



Existing Side Elevation

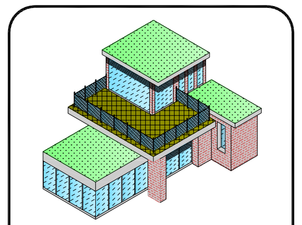

HDI (House Design & Ideas)
Architecture
Tel: 01162547510
Mob: 07773827382

Site Address:
181 Nottingham Road, Somercotes, Alfreton, DE55 4JG

Job Title:
Change of use from Cafe/Restaurant (Class E) to Takeaway (Class Sui generis) and installation of an extraction flue at rear.

DRG: 1074/2
SCALE: As shown
Size: A1
DATE: 29.12.2021