

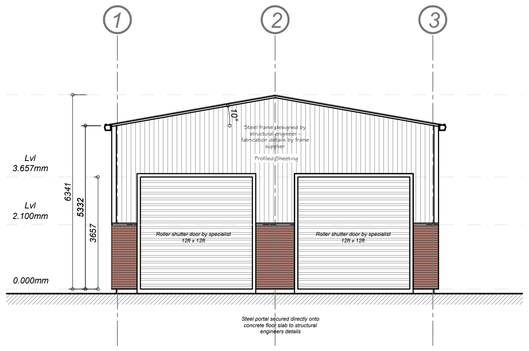



FRONT ELEVATION
SCALE 1:100

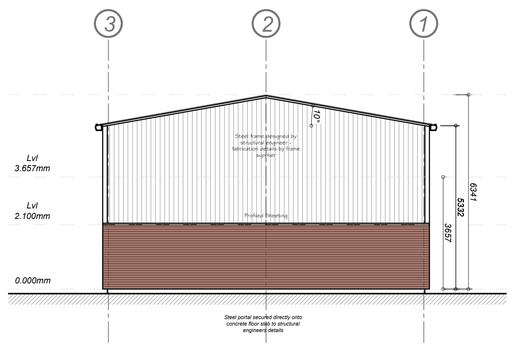

REAR ELEVATION
SCALE 1:100

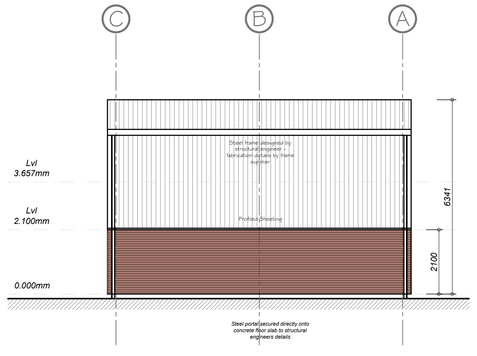


SIDE ELEVATION
SCALE 1:100

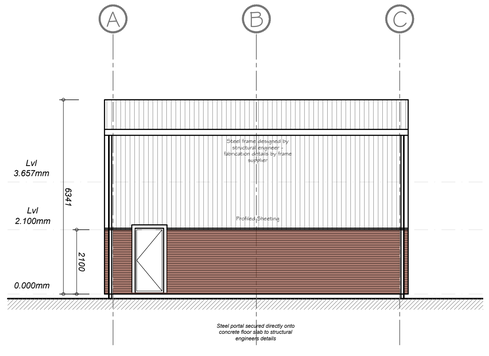

SIDE ELEVATION
SCALE 1:100

PROPOSED ELEVATION

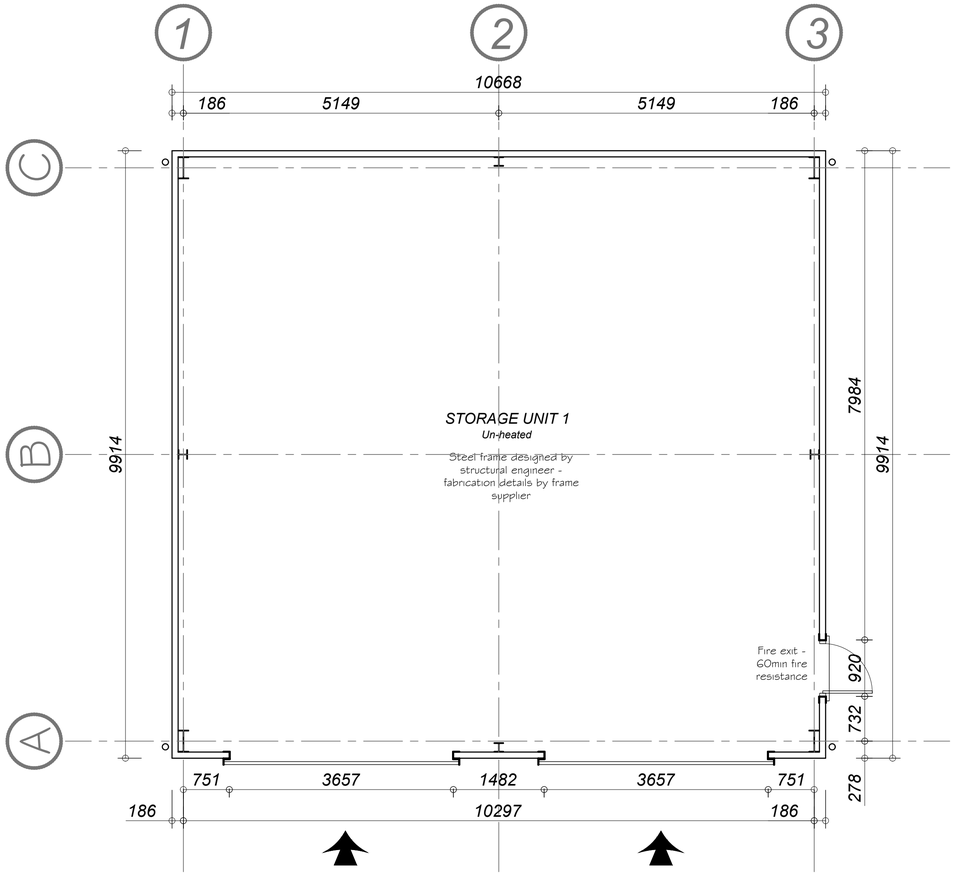

PROPOSED GROUND FLOOR PLAN
SCALE 1:50

1:50 1m 2m 3m 4m 5m
1:100 2m 4m 6m 8m 10m
1:200 5m 10m 15m 20m
1:500 10m 20m 30m 40m 50m

REVISIONS

PAUL GAUGHAN BUILDING CONSULTANTS
Unit E14, Langham Park Industrial Estate, Lows Lane
Stanton by Dale, Ilkeston DE7 4RJ
Phone 0115 9324010
E-mail: info@paul-gaughan.co.uk
Web: www.paul-gaughan.co.uk

CLIENT

LOCATION
NORTH STREET, LANGLEY MILL, NOTTINGHAM NG16 4BS

PROJECT
Proposed new B8 Storage Unit

TITLE
Site Block Plan

PAPER SIZE	SCALE	DATE
ISO full bleed A1 (594.00 x 841.00 MM)	*1:50 1:100*	*July 2021*

DRAWING NUMBER	REVISION
CF/TF/21/07/02	*C*

Scales are correct at time of plotting however please note that distortion can occur during copying. This drawing is copyright and may not be altered, traced, photographed, electronically copied or used for any purpose other than for which it is issued, without written permission from Mr. Gaughan.
Check all dimensions on site. Any discrepancies should be reported to the designer before works proceed. Hatching is a representation of materials only.