UNIT 4 & 5, OLD LEADER FLUSH IND EST, DERBY.

CIAT
REGISTERED PRACTICE

It is the responsibility of the client to advise of matters relating to land title, restrictive covenants, wayleaves or positions of public drains in relation to the site. Site boundaries are taken as visible fence lines unless advertised otherwise

Drawings may be scaled for planning purposes only.

All existing and proposal drawings are based on measured surveys. Site drawings are based on ordnance survey plans. Halford Jones Architecture cannot guarantee the accuracy of drawings that have been imported from other agencies, eg Ordnance Survey.

PRELIMINARY ~ PROPOSED SITE PLAN

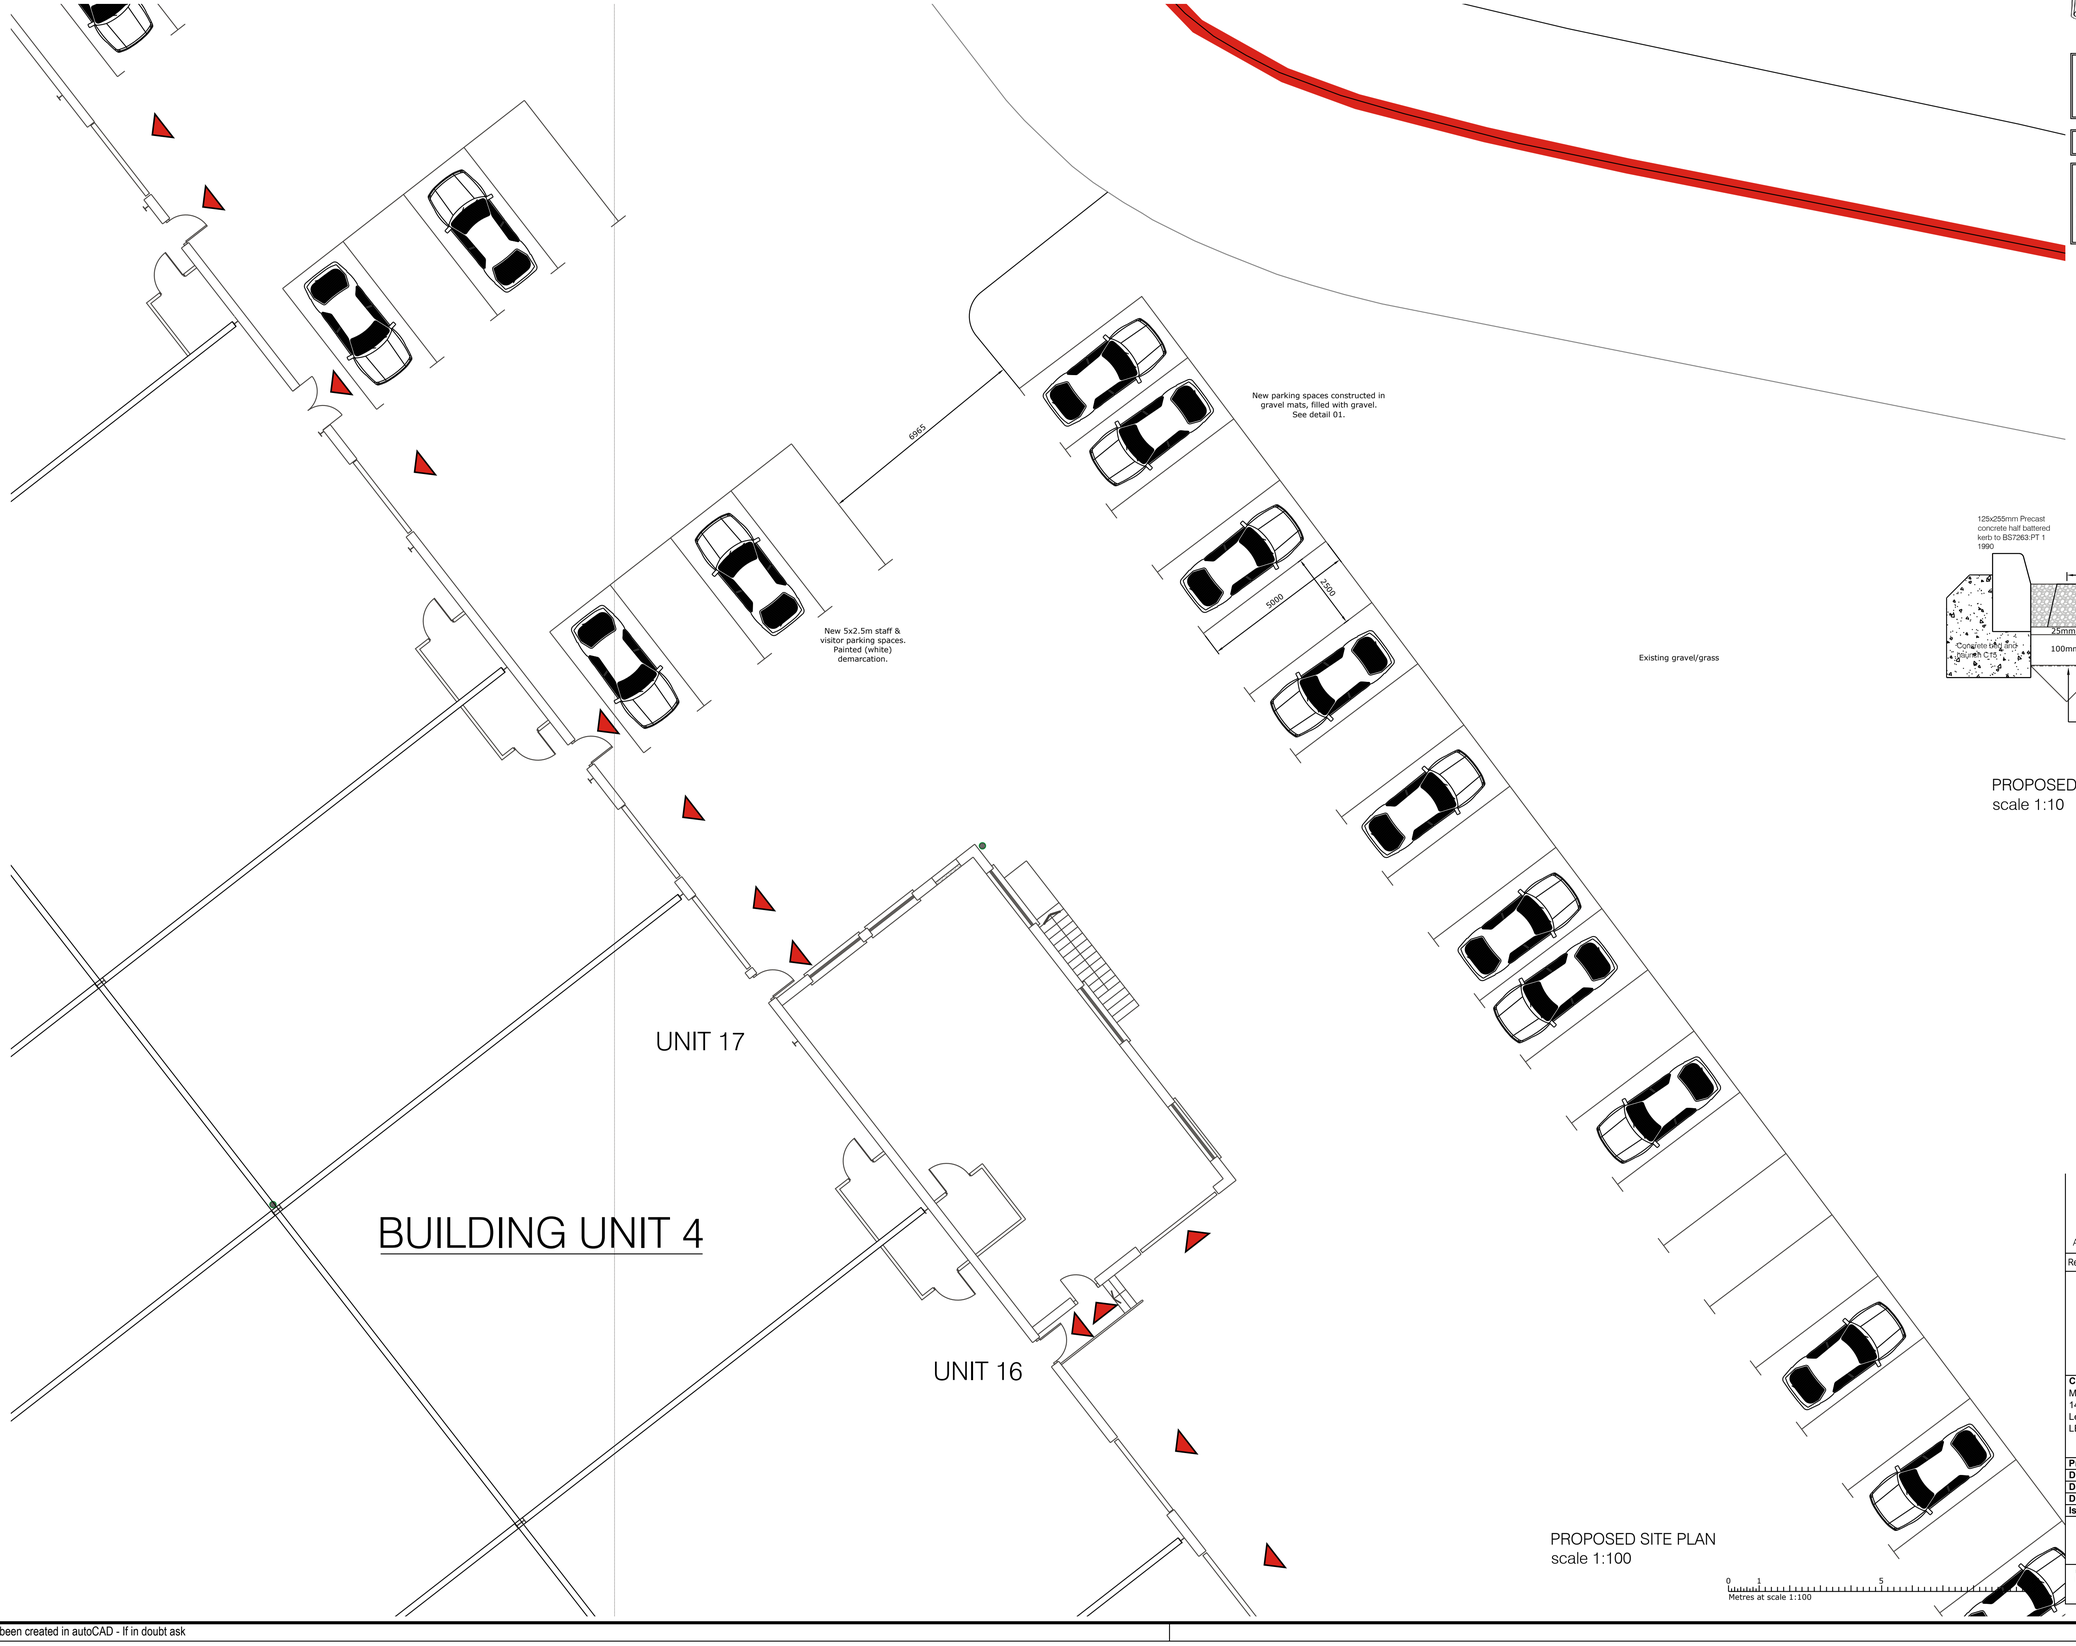

PROPOSED SITE PLAN
scale 1:100

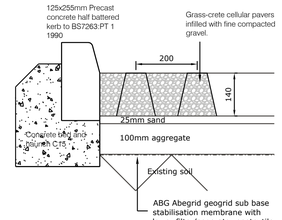

PROPOSED DETAIL 01
scale 1:10

0 1 5
Metres at scale 1:100

Revision:	Amendment Description:	Initials:	Date:
A	Parking detail 01 added.	TJ	31.12.21

HALFORDJONES Architecture

Client Address: MAP Property Investments ltd 141 Barkby Road Leicester LE4 9LG	**Project Address:** Mr Bilal Latif Old Leader Flush Ind Est Milnhay Road Langley Hill Derby NG16 4AS.
Project No: 210309	**Drawn By:** TJ
Drawing No: A004	**Revision:** A
Date: 02.03.2021	**Scale:** 1:100
Drawing Title: Proposed Site Plan	
Issue Type: PRELIMINARY	**Checked By:** TJ

Registered Office: Halford Jones Architecture Ltd. 34a Park Hill drive, Aylestone, Leicester, LE2 8HR.
(Company Number 10312635)
Tel : 0116 2832578 Mob: 07508 807002
Email : office@halfordjones.com Website : www.halfordjones.com

NO DIMENSIONS ARE TO BE SCALED FROM THIS DRAWING, ALL DISCREPANCIES WITH THE DETAILS TO BE REPORTED AND CLARIFIED PRIOR TO COMMENCING WORKS ON SITE. IF IN DOUBT - ASK.
THIS DRAWING IS COPYRIGHT.