


**SITE BLOCK PLAN @ 1:200**

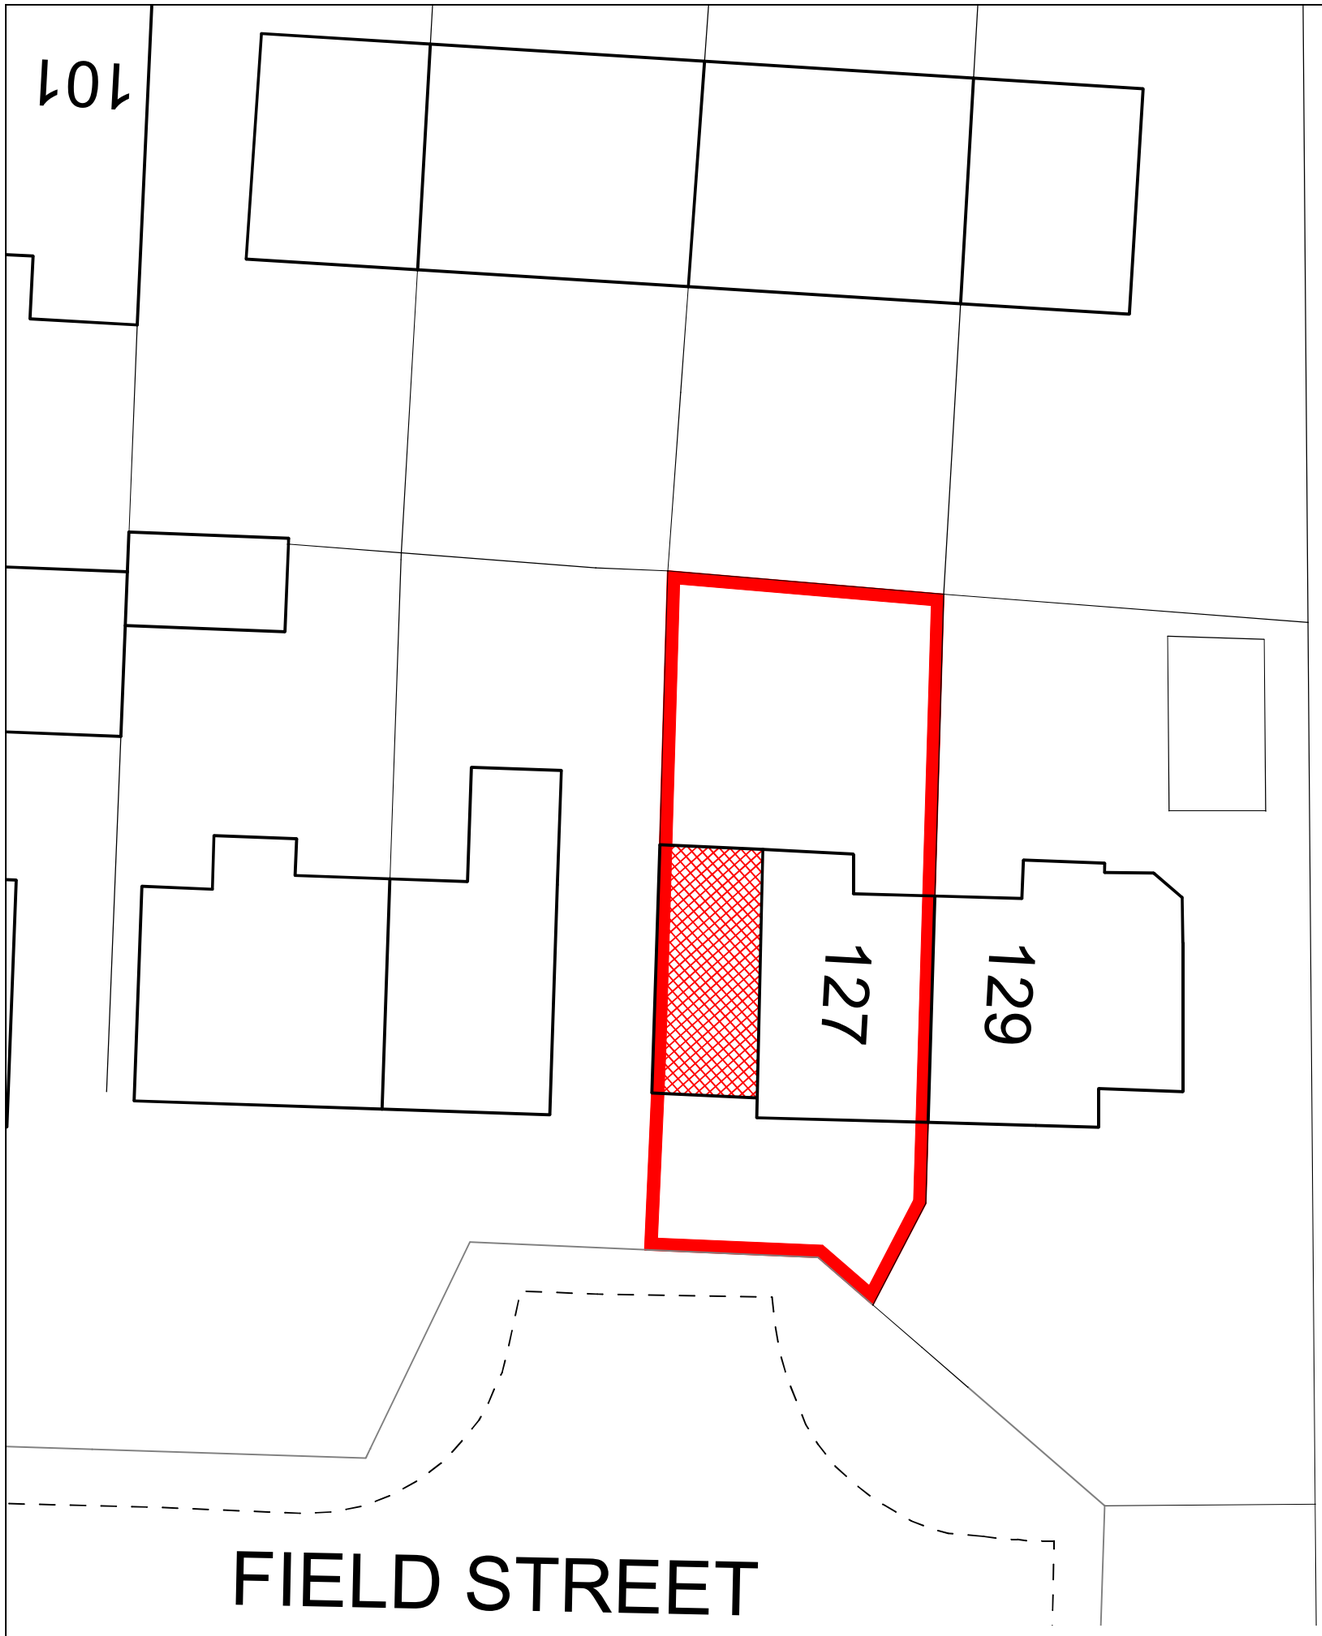


© Crown copyright 2021 Ordnance Survey 100053143
Cadastral data is subject to Crown copyright and is reproduced with permission of HM Land Registry.

**SITE LOCATION PLAN @ 1:1250**

| DRAWN | DM | DATE | 16-12-2021 |
|---|---|---|---|
| SIZE | A3 | SCALE | 1:200 & 1:1250 |
| NO. | DMA-105-001 | REV | |

SITE LOCATION PLAN & BLOCK PLAN

PROPOSED EXTENSION TO
127 FIELD STREET
CODNOR

| REV | DATE | BY | DESCRIPTION |
|---|---|---|---|

DARREN MAYNER ARCHITECTURE
54 ROWTHORNE AVENUE
SWANWICK ALFRETON
DE55 1RZ 01773 602082
www.mayner-architecture.co.uk