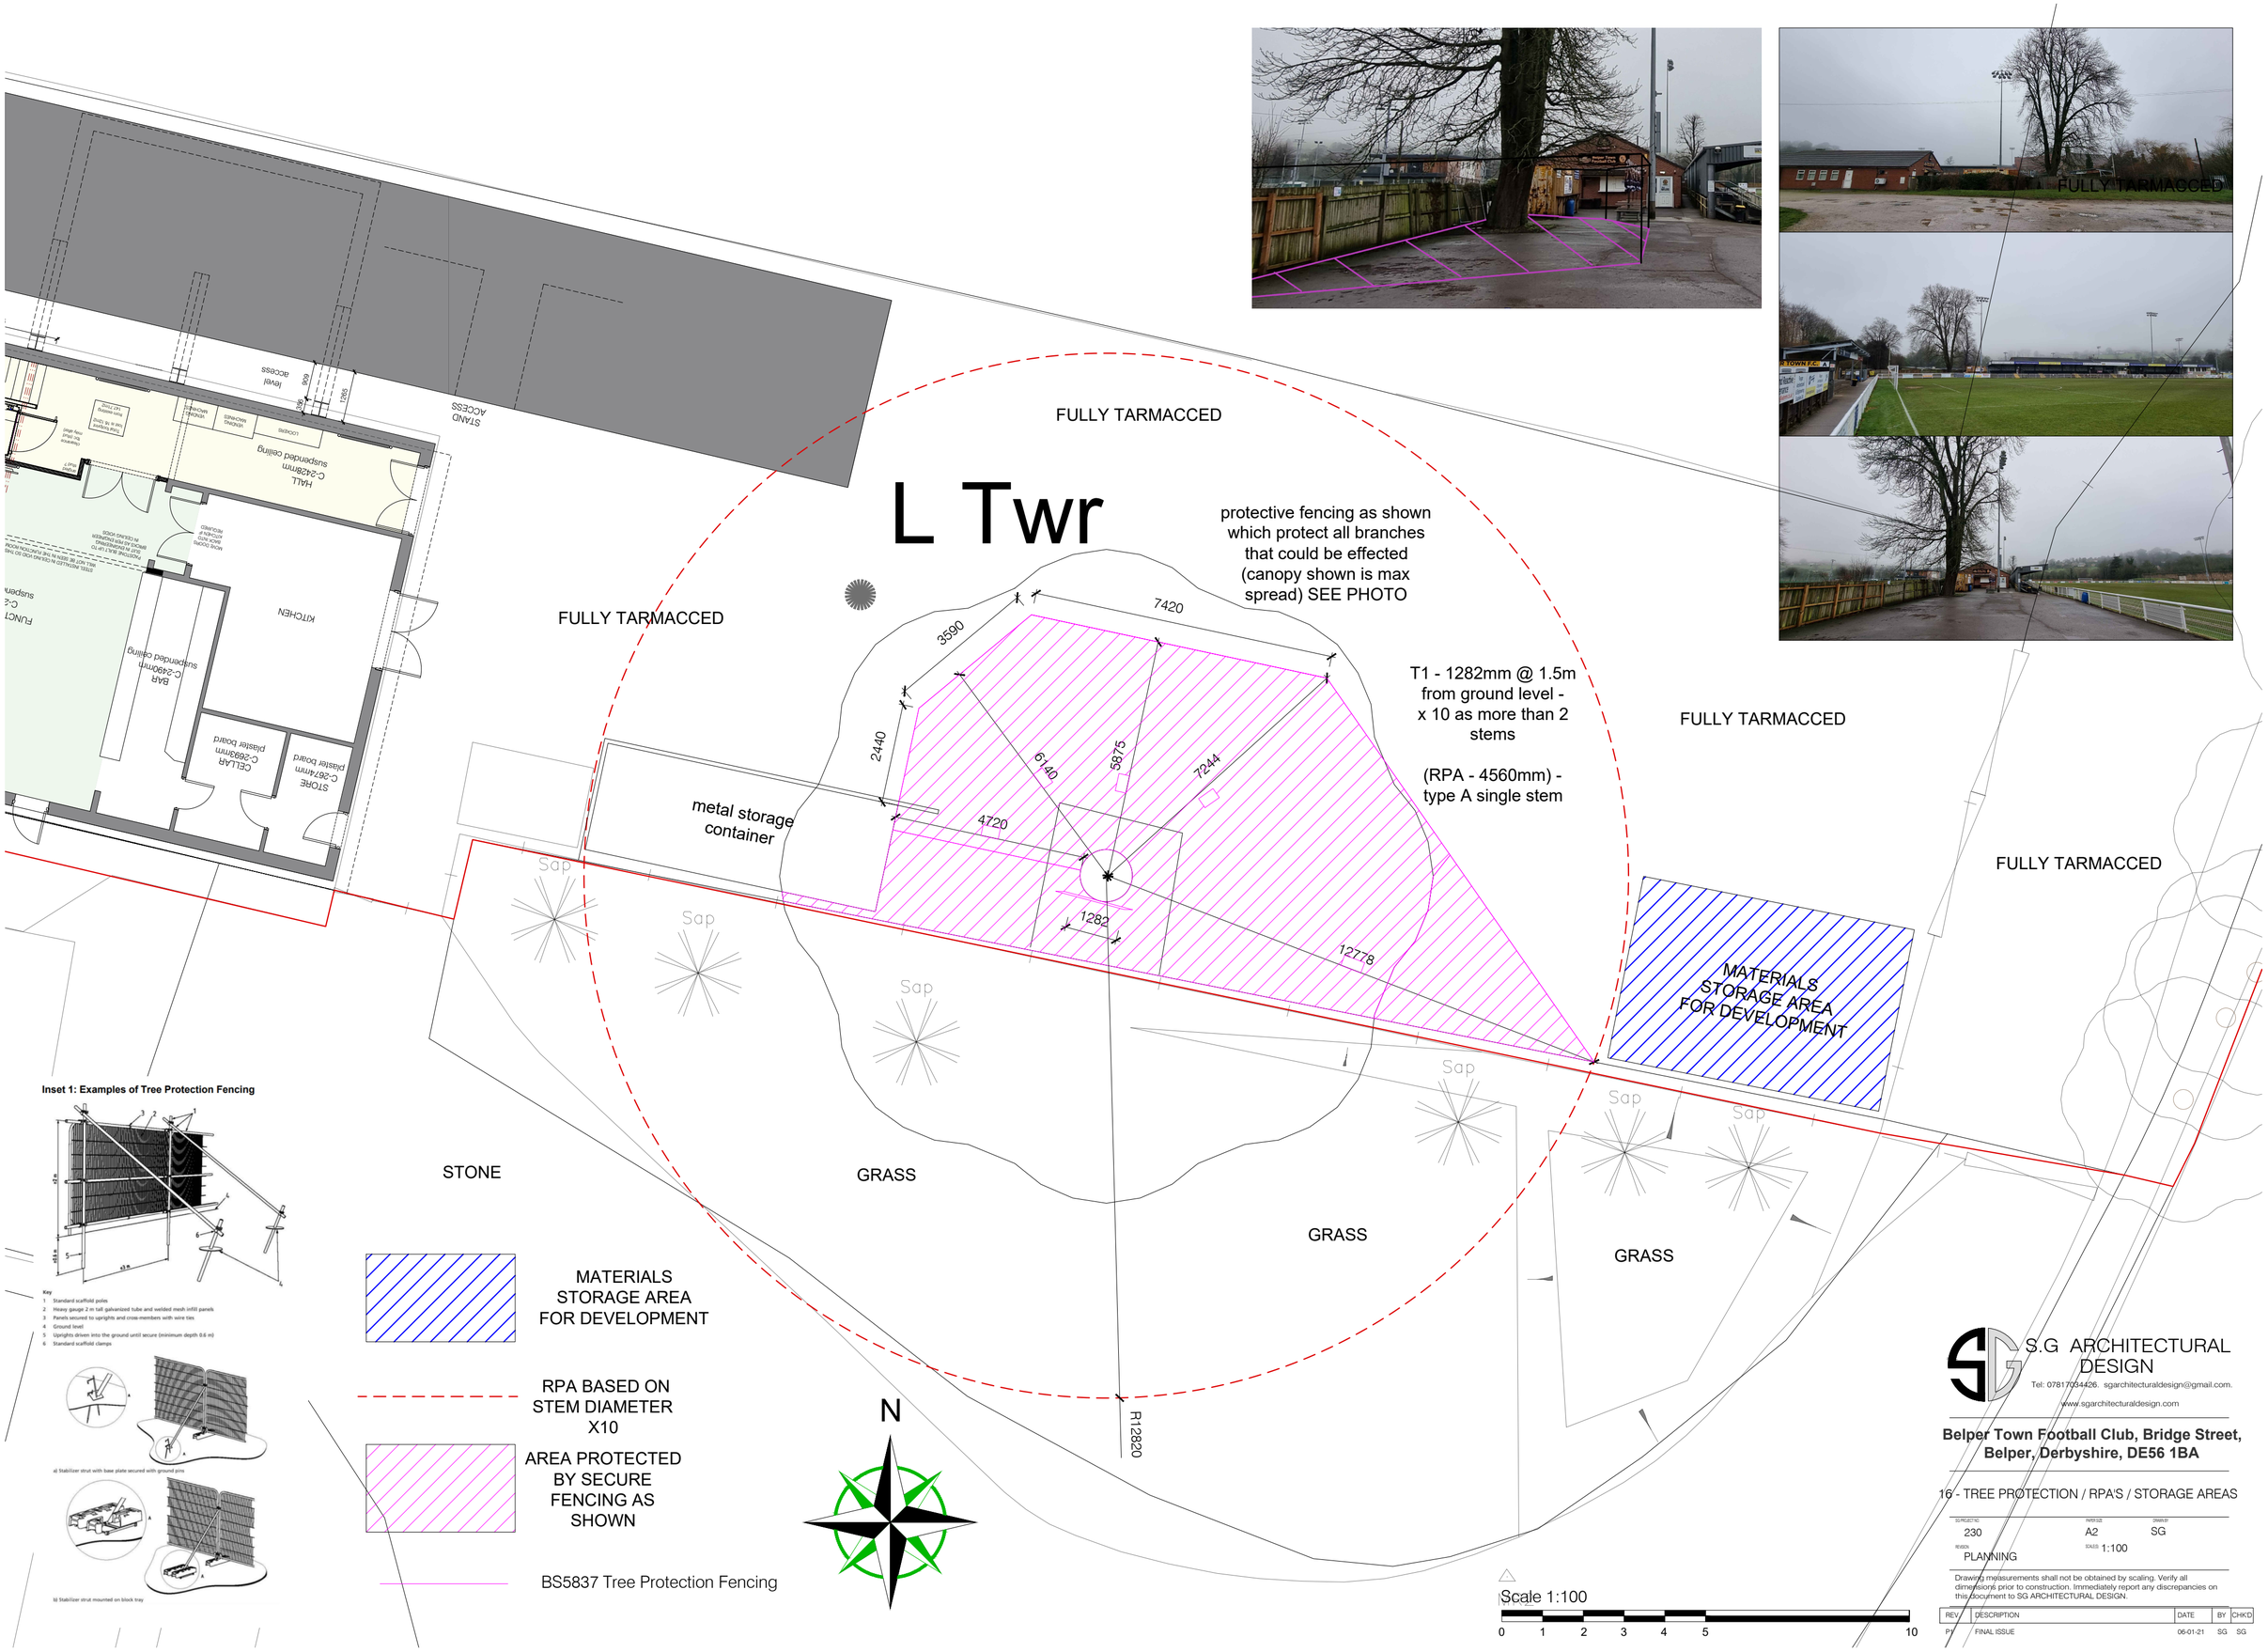

L Twr
FULLY TARMACCED
FULLY TARMACCED
FULLY TARMACCED
FULLY TARMACCED
protective fencing as shown which protect all branches that could be effected (canopy shown is max spread) SEE PHOTO
T1 - 1282mm @ 1.5m from ground level - x 10 as more than 2 stems
(RPA - 4560mm) - type A single stem
metal storage container
MATERIALS STORAGE AREA FOR DEVELOPMENT
STONE
GRASS
GRASS
GRASS
Sap
7420
3590
2440
6140
5875
7244
4720
1282
12778
R12820
STAND ACCESS
level access
HALL C-2428mm suspended ceiling
KITCHEN
BAR C-2490mm suspended ceiling
CELLAR C-2693mm plaster board
STORE C-2674mm plaster board
Inset 1: Examples of Tree Protection Fencing
MATERIALS STORAGE AREA FOR DEVELOPMENT
RPA BASED ON STEM DIAMETER X10
AREA PROTECTED BY SECURE FENCING AS SHOWN
BS5837 Tree Protection Fencing
N
Scale 1:100
0 1 2 3 4 5 10
S.G ARCHITECTURAL DESIGN
Tel: 07817034426. sgarchitecturaldesign@gmail.com.
www.sgarchitecturaldesign.com
Belper Town Football Club, Bridge Street, Belper, Derbyshire, DE56 1BA
16 - TREE PROTECTION / RPA'S / STORAGE AREAS
SG PROJECT NO 230
PAPER SIZE A2
DRAWN BY SG
REVISION PLANNING
SCALES 1:100
Drawing measurements shall not be obtained by scaling. Verify all dimensions prior to construction. Immediately report any discrepancies on this document to SG ARCHITECTURAL DESIGN.
REV DESCRIPTION DATE BY CHK'D
P1 FINAL ISSUE 06-01-21 SG SG