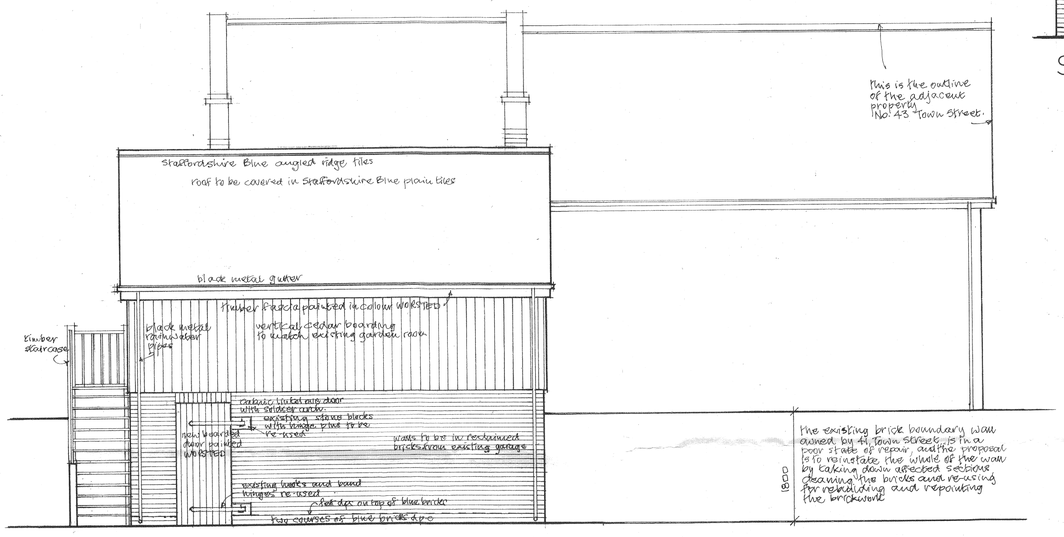
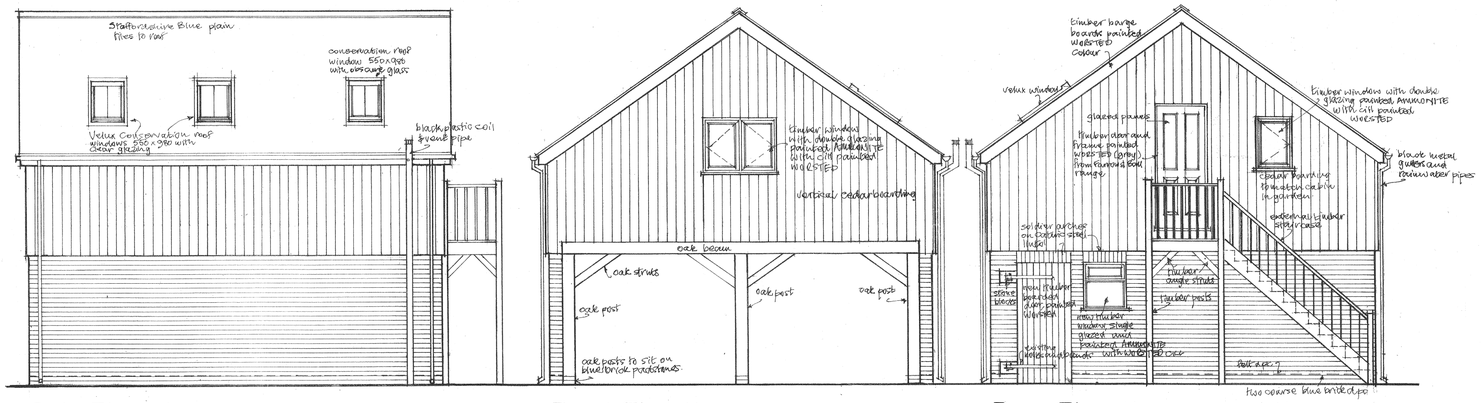
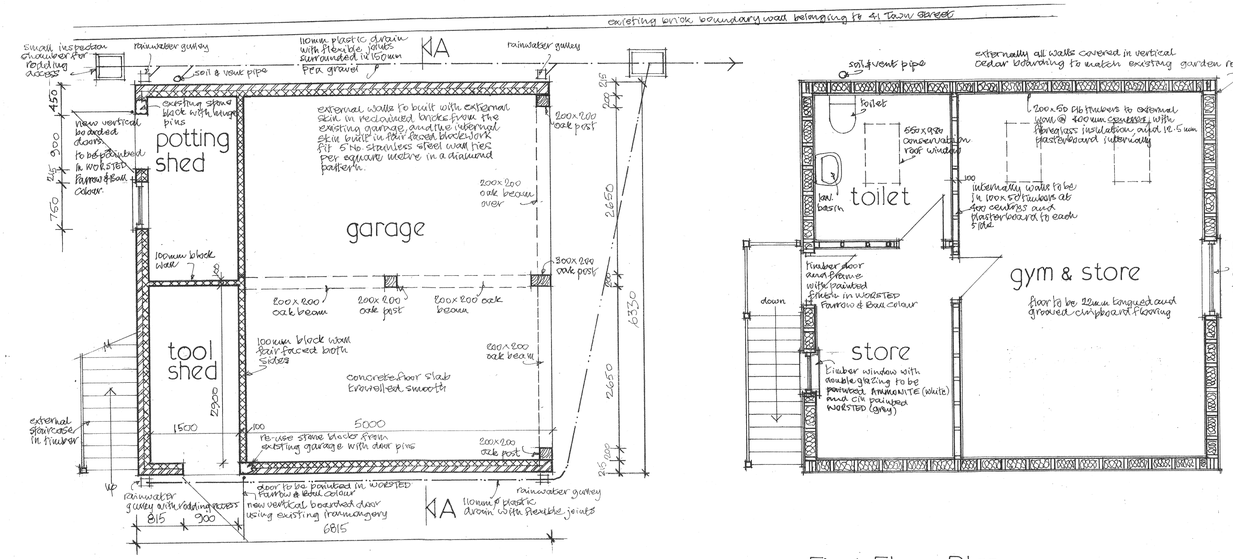



Side Elevation



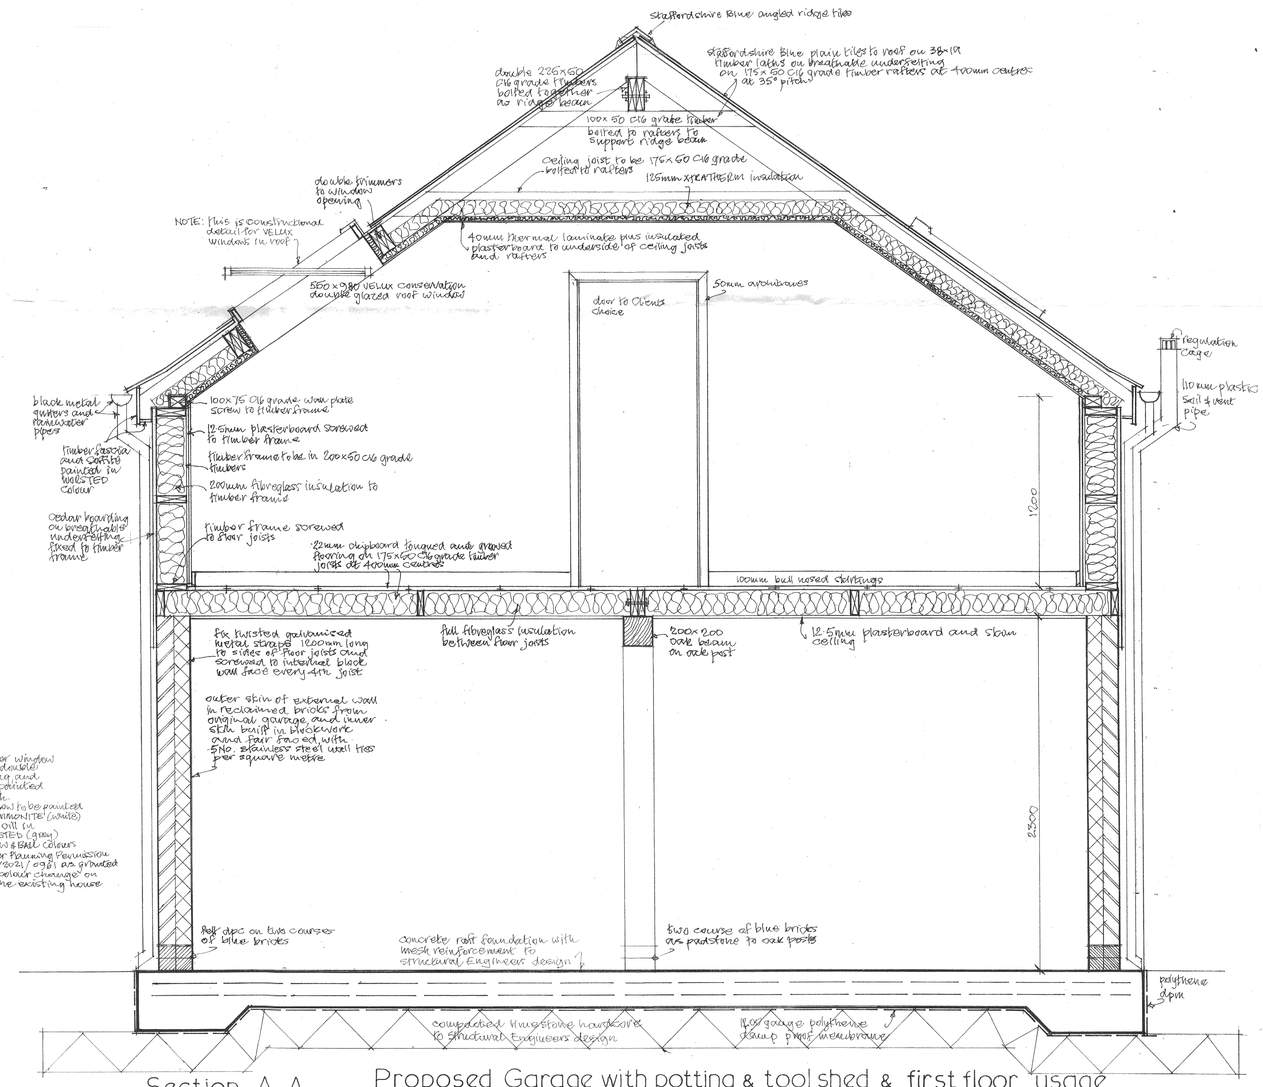

Front Elevation

Rear Elevation




Ground Floor Plan

First Floor Plan




Section A-A

PLAN AMENDED 8-1-2022 to show Velux roof windows on opposite of garage to avoid overlooking on No 39 Town Street and to provide a window on rear to store at first floor level

# Proposed Garage with potting & tool shed & first floor usage at The Forge · 41 Town Street · Duffield · Derbyshire · DE56 4GD for Mr & Mrs. J. Whiting.

scale 1:50 & 1:20 date November 2021

A. HURRARD · BUILDER & DESIGNER
85 DERBY ROAD · HEANOR · DERBYSHIRE · DE75 7QJ
Tel: 01773 768893 Mobile 07845 945709