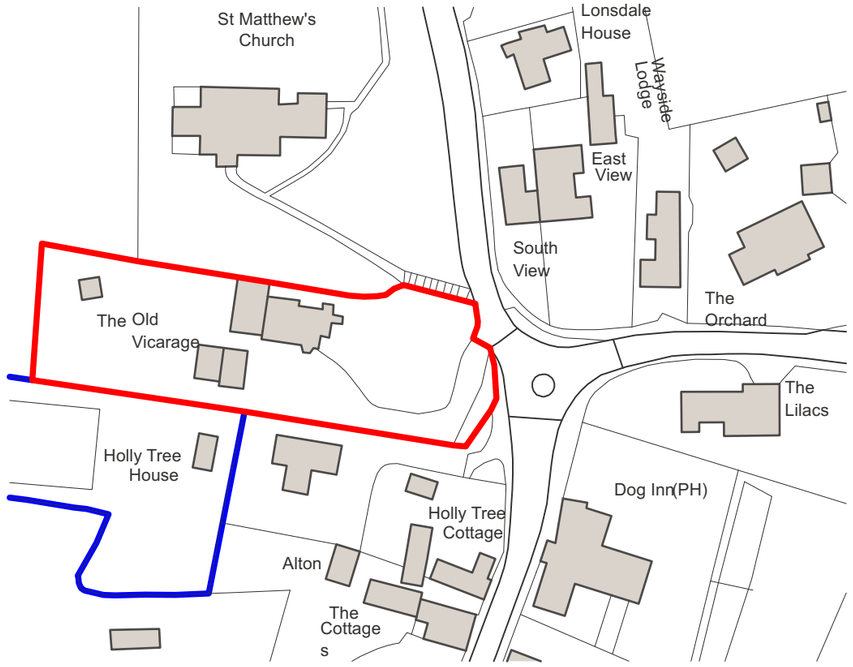

LOCATION PLAN AS EXISTING

N

0 10 20 50

1:1250 (For Guidance Only)

NOTES:

- Location Plan based on OS Map data, reproduced under licence. Ordnance Survey (c) Crown Copyright 2021. All rights reserved, Licence Number 100022432.

- Boundary lines are accurate to the level of detail suitable for the scale of drawing.

Rev	Date	Comments	Drawn

RIBA WORKSTAGE / STATUS: 2 / Preliminary

James Boon Architects
RIBA Chartered Practice

T 01629 343059
E studio@jamesboonarchitects.co.uk
W www.jamesboonarchitects.co.uk
S @JBoonArchitects

Cromford Creative, Cromford Mills, Mill Lane, Cromford, Derbys, DE4 3RQ

PROJECT
The Old Vicarage
Pentrich

CLIENT
Jodie and David Clarke

TITLE
Location Plan
As Existing

SCALE 1:1250@A3		DATE Nov2021	
DRAWN HH		CHECKED JB	
PROJECT NO 2104	DWG NO. (02)01	REV NO. .	DWG SIZE A3

© This drawing and the building works depicted are the copyright of the Architect and may not be reproduced except with written consent. All contractors must visit the site and be responsible for taking and checking all dimensions relative to their work. The Architects are to be advised of any variation between drawings and site conditions. Scale bar on drawing is for guidance only. Do not scale off drawings. All dimensions to be checked on site. Drawings up to RIBA Workstage 3 and below are not suitable for construction, while Workstage 4 is only suitable if status is marked Construction.