


FRONT ELEVATION

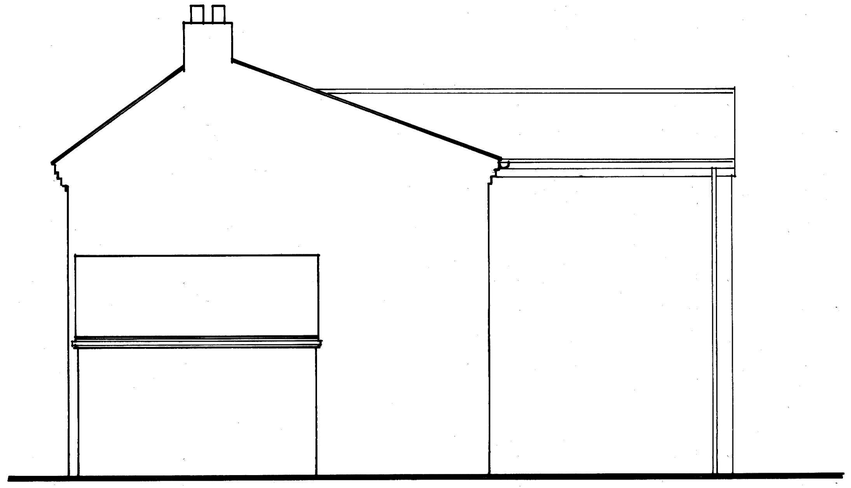


RIGHT SIDE ELEVATION



REAR ELEVATION



LEFT SIDE ELEVATION

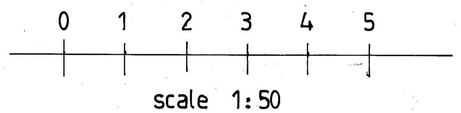

scale 1:50

NOTES:
All dimensions must be checked on site and not scaled from this drawing.

	Date	Revisions
A		

©copyright

FRED DAVIDSON
LIMITED THE OFFICE
10 LOWER MAPLES
SHIPLEY DERBYSHIRE
DE75 7JU
01773 710621
07973 722421

Client
Mr & Mrs D RHODES

Job Title
GARAGE ALTERATIONS
NEW PORCH & GARDEN ROOM
131 MAIN ROAD SMALLEY
DERBYSHIRE DE7 6DT

Drawing Title
EXISTING ELEVATIONS
HOUSE

Scale 1:50

Date 22/12/21 | Drawn by F

Drg No. FDLTD/RHODES/05 | Rev.

A PRODUCT OF THE UNO RANGE-ARCHITECT CAT. No 7311

594 x 841mm A1