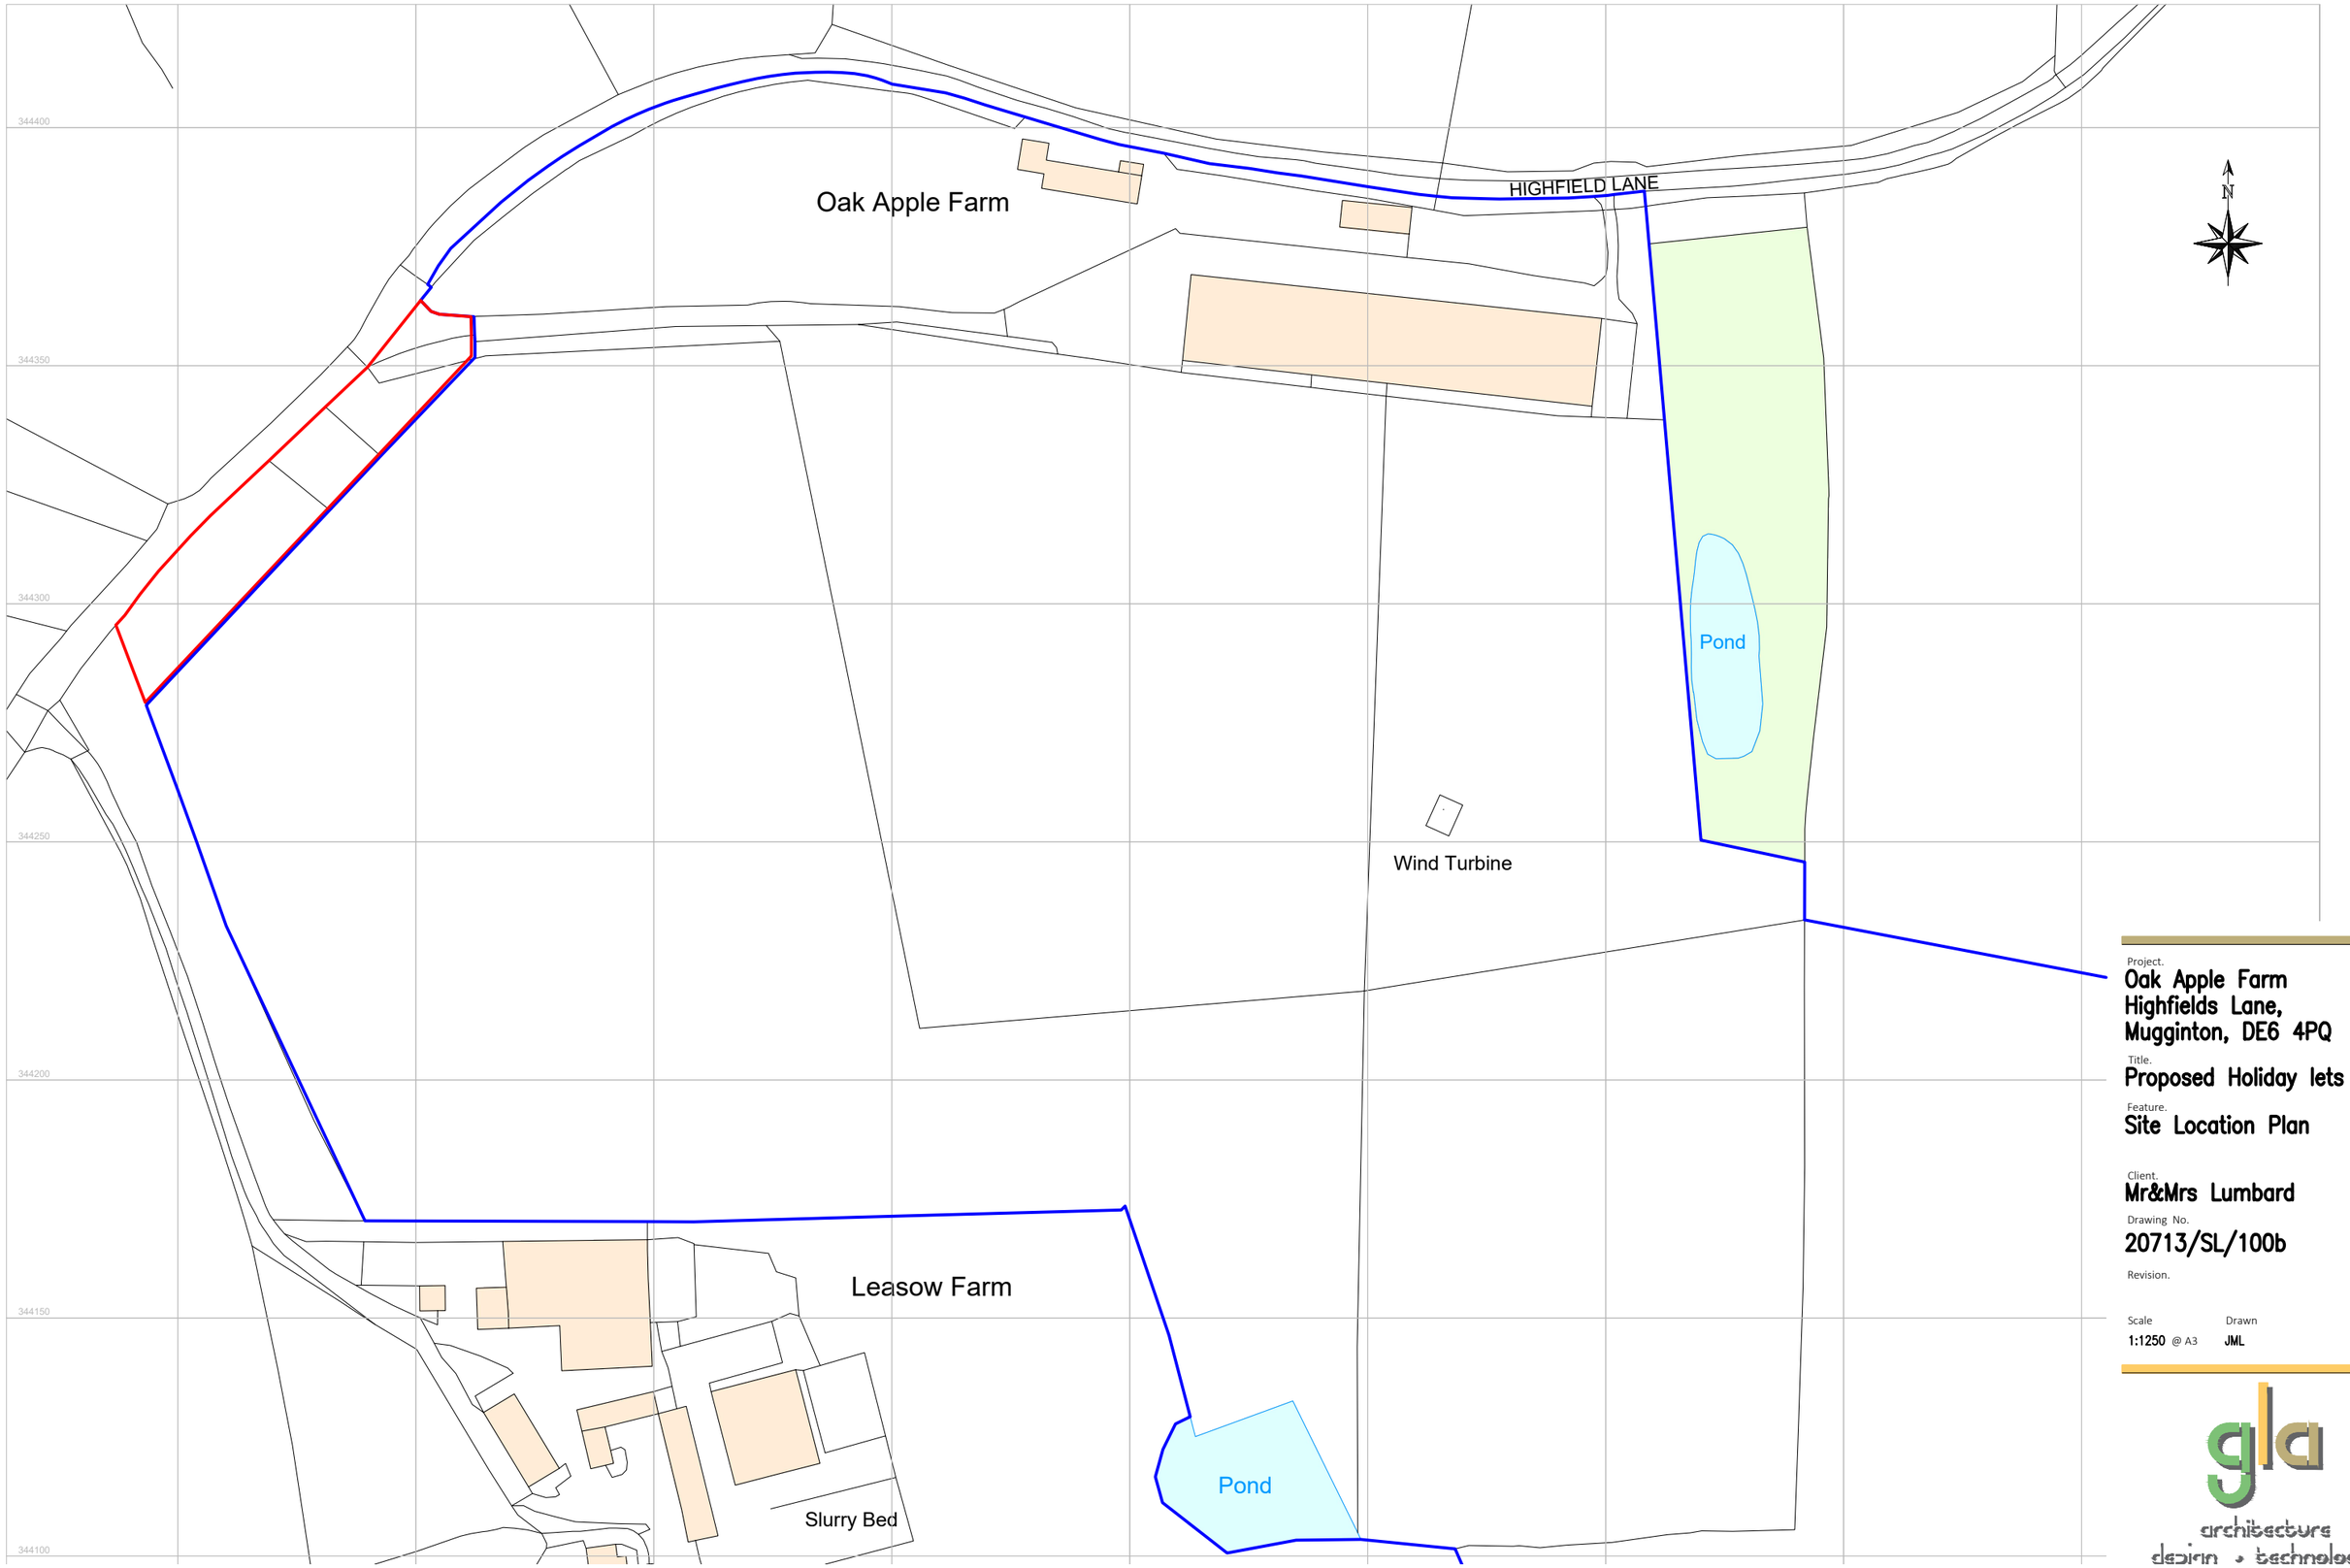


Project.
Oak Apple Farm Highfields Lane, Mugginton, DE6 4PQ

Title.
Proposed Holiday lets

Feature.
Site Location Plan

Client.
Mr&Mrs Lumbard

Drawing No.
20713/SL/100b

Revision.

Scale
1:1250 @ A3

Drawn
JML

gla architecture design + technology