

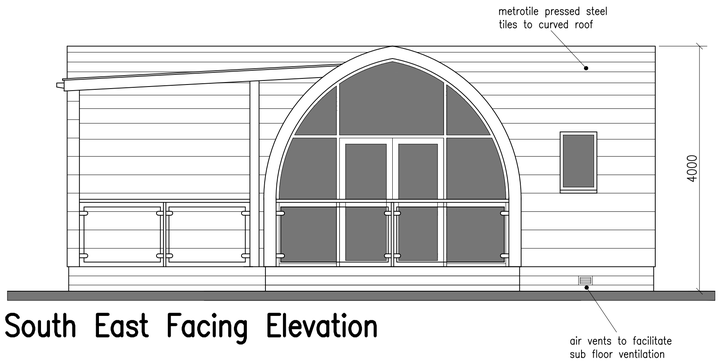



South East Facing Elevation

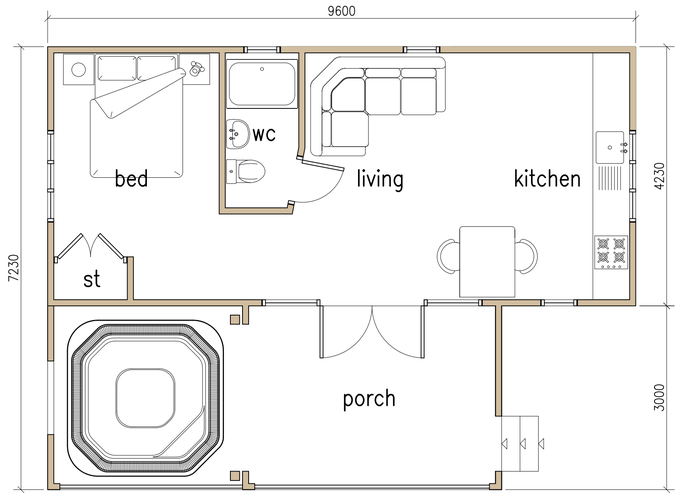

Proposed Floor Plan

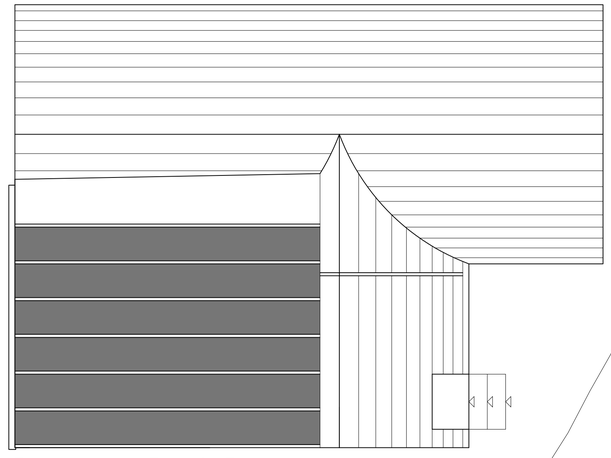


Proposed Roof Plan

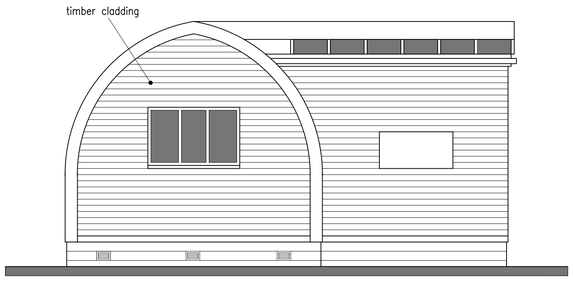


South West Facing Elevation




Illustrative image of Proposed Pod

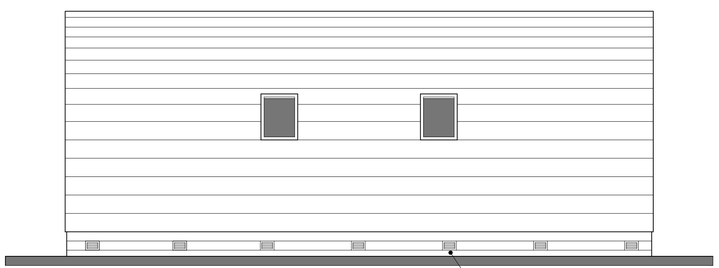


North West Facing Elevation

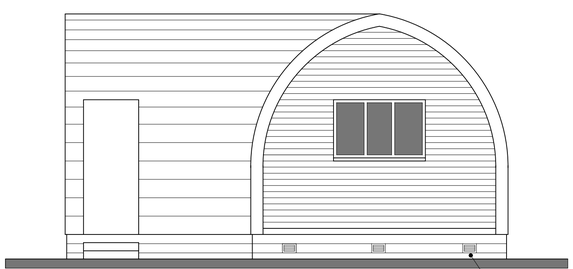

North East Facing Elevation

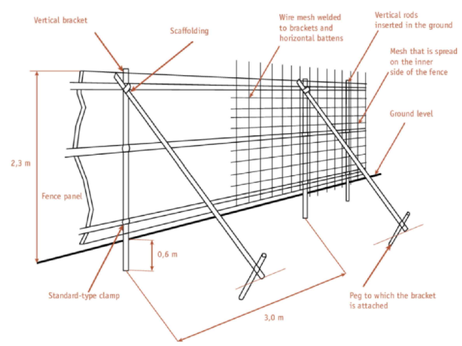

Protective fence detail

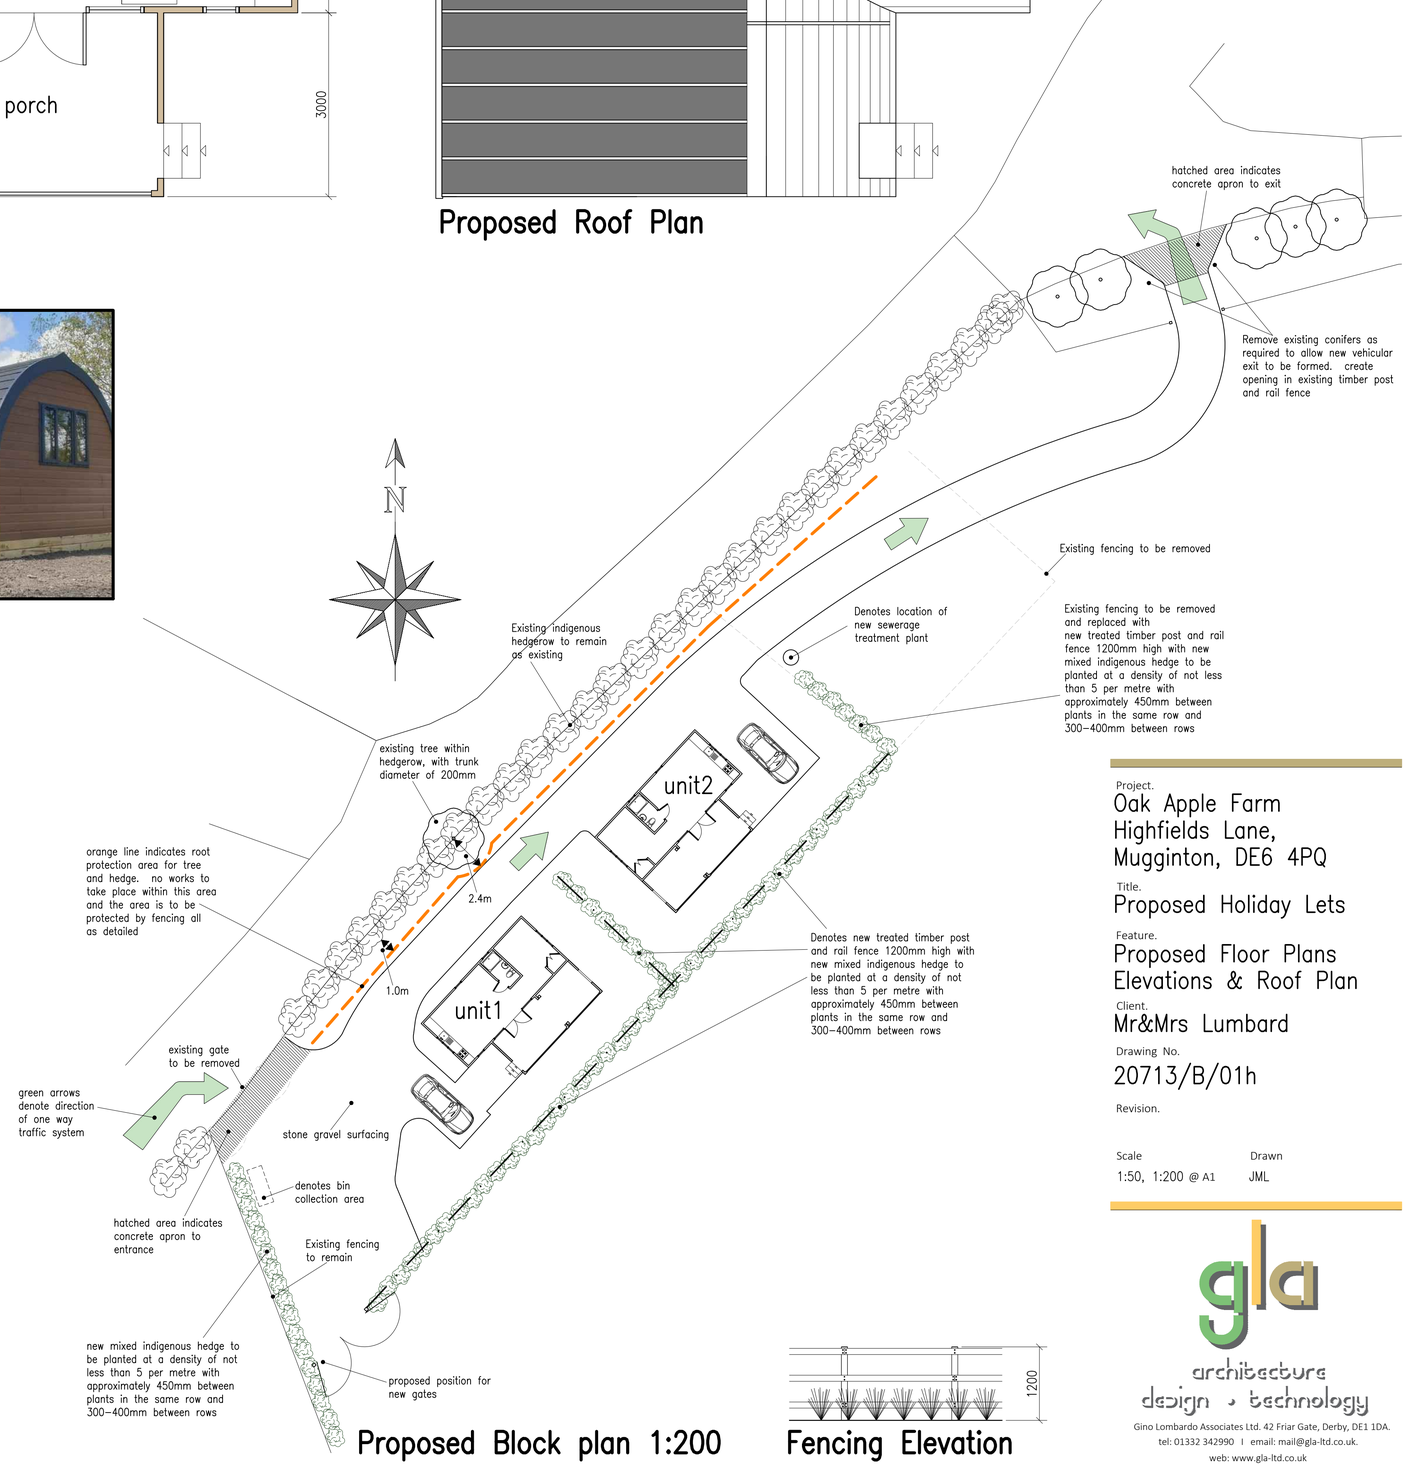

Proposed Block plan 1:200

Fencing Elevation

Project.
Oak Apple Farm
Highfields Lane,
Mugginton, DE6 4PQ

Title.
Proposed Holiday Lets

Feature.
Proposed Floor Plans
Elevations & Roof Plan

Client.
Mr&Mrs Lumbard

Drawing No.
20713/B/01h

Revision.

Scale
1:50, 1:200 @ A1

Drawn
JML

gla
architecture
design + technology
Gino Lombardo Associates Ltd. 42 Friar Gate, Derby, DE1 1DA.
tel: 01332 342990 I email: mail@gla-ltd.co.uk.
web: www.gla-ltd.co.uk

© designs and details are copyright and cannot be used without permission