

SIDE FRONT SIDE REAR

EXISTING ELEVATIONS

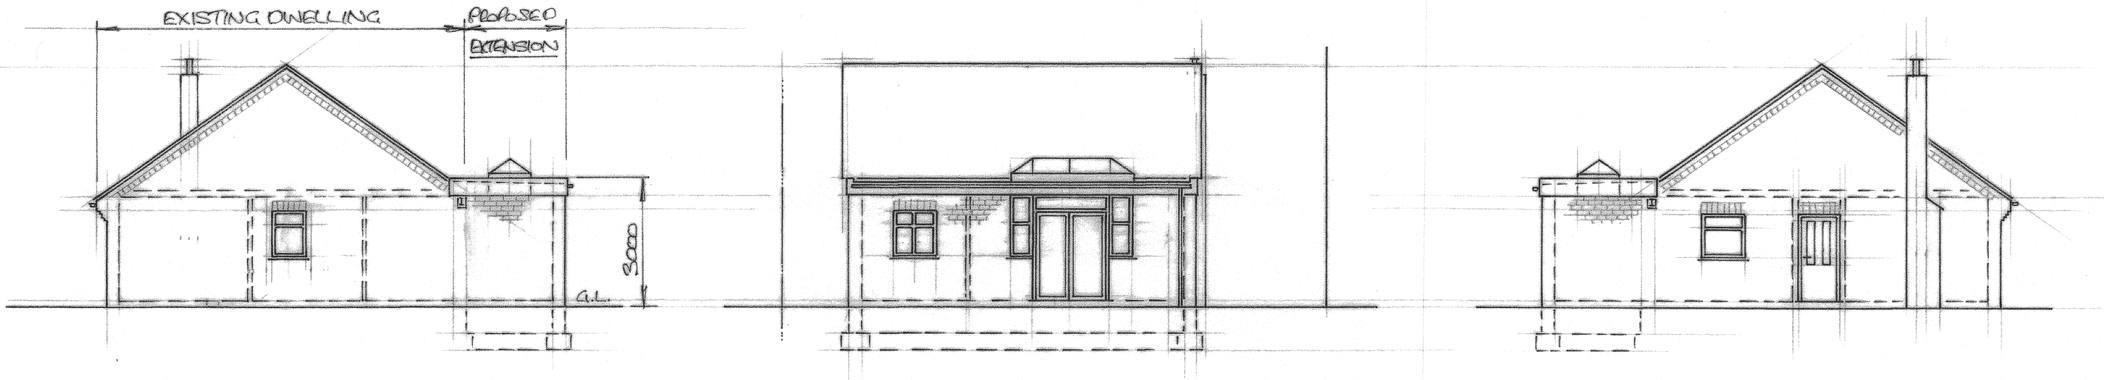

SIDE REAR SIDE

PROPOSED ELEVATIONS

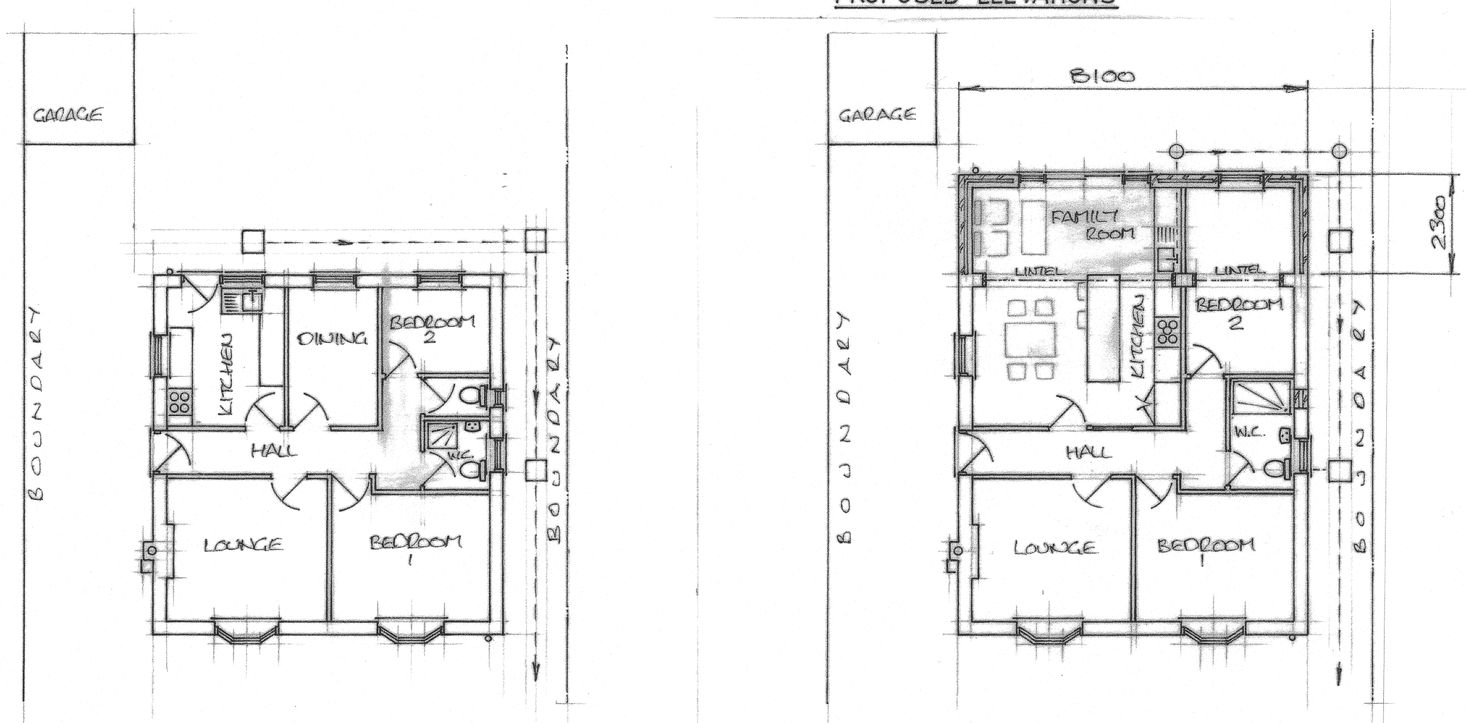

EXISTING GROUND FLOOR PROPOSED GROUND FLOOR

PROPOSED REAR EXTENSION
69A DERBY ROAD, SWANWICK, DERBYSHIRE.
MR.& MRS. T.McNEILLY
SCALE 1:100 DATE DEC 2021