
The Croft

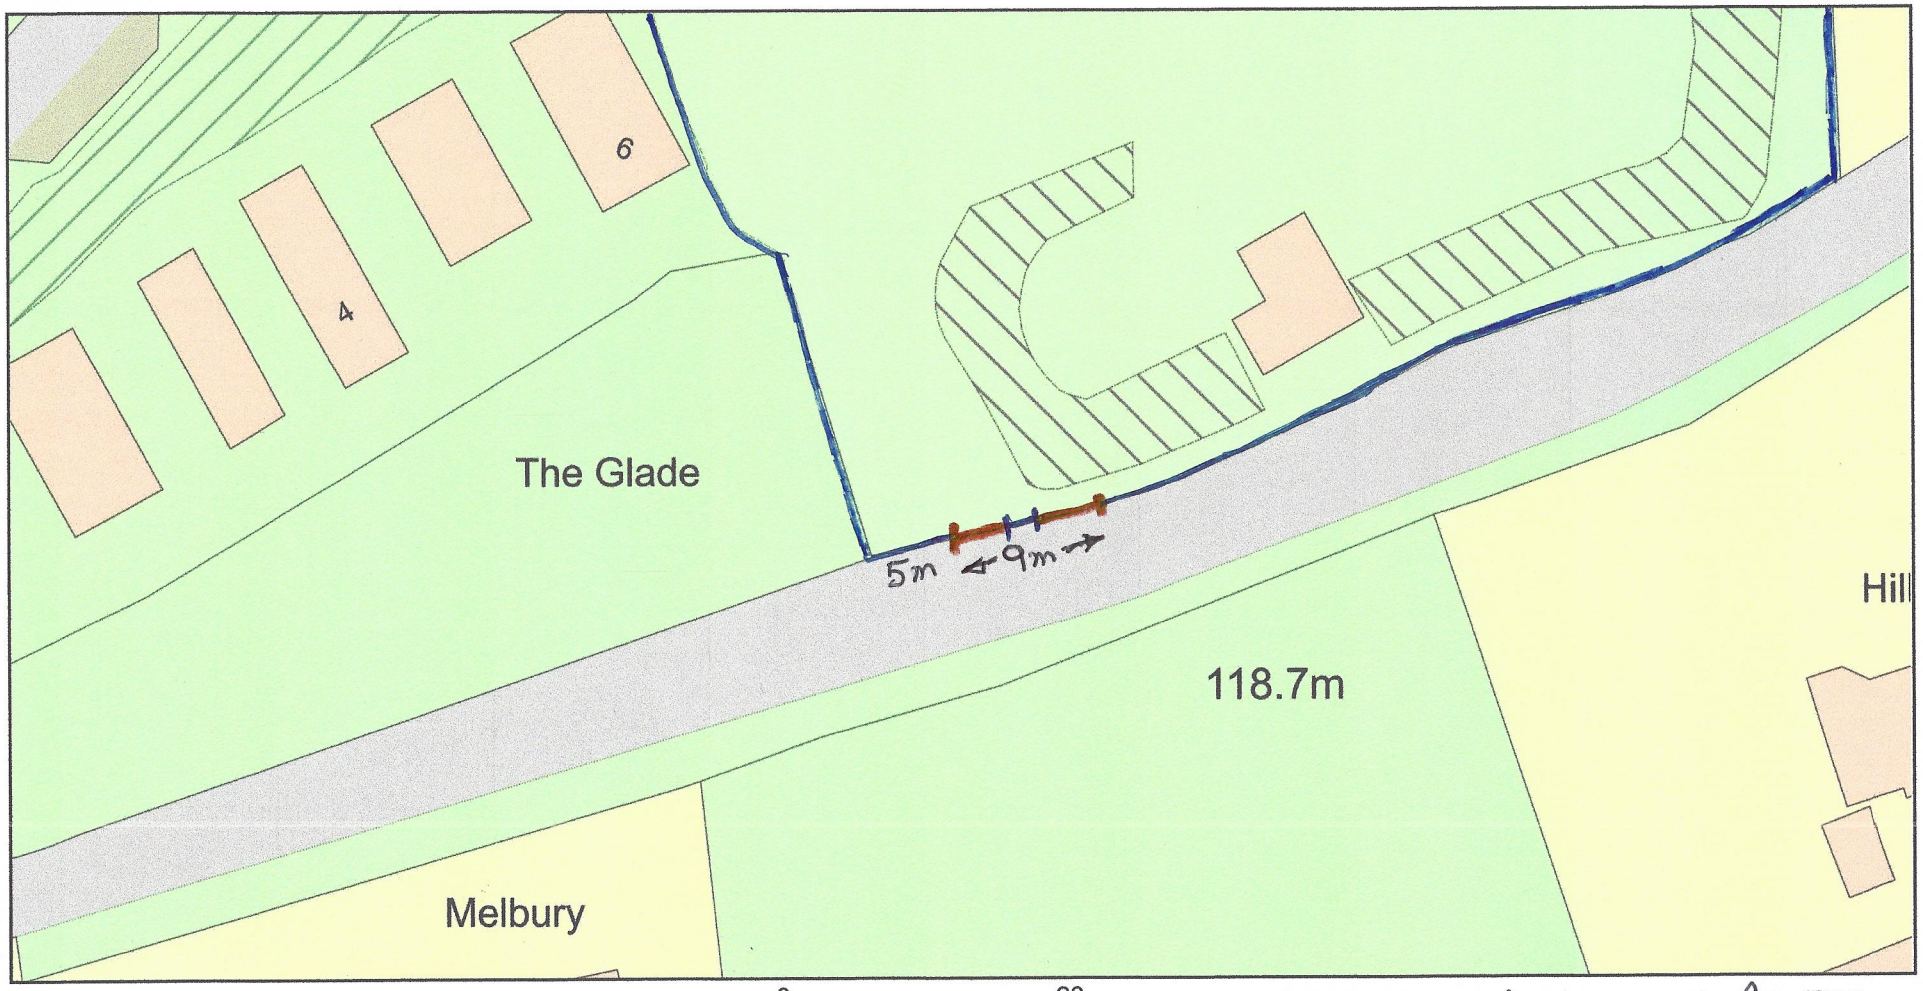

0 20
Metres

EXISTING PEDESTRIAN ACCESS.
EXTENT OF PROPOSED ACCESS.

N

ReQuestaPlan

Plan Produced for: Mrs E Strawbridge
Date Produced: 03 Jan 2022
Plan Reference Number: TQRQM22003133344614
Scale: 1:500 @ A4

© Crown copyright and database rights 2021 OS 100042766

The Croft



0 50
Metres

N

ReQuestaPlan


Plan Produced for: Liz Strawbridge

Date Produced: 02 Jan 2022

Plan Reference Number: TQRQM22002152326760

Scale: 1:1250 @ A4

© Crown copyright and database rights 2021 OS 100042766

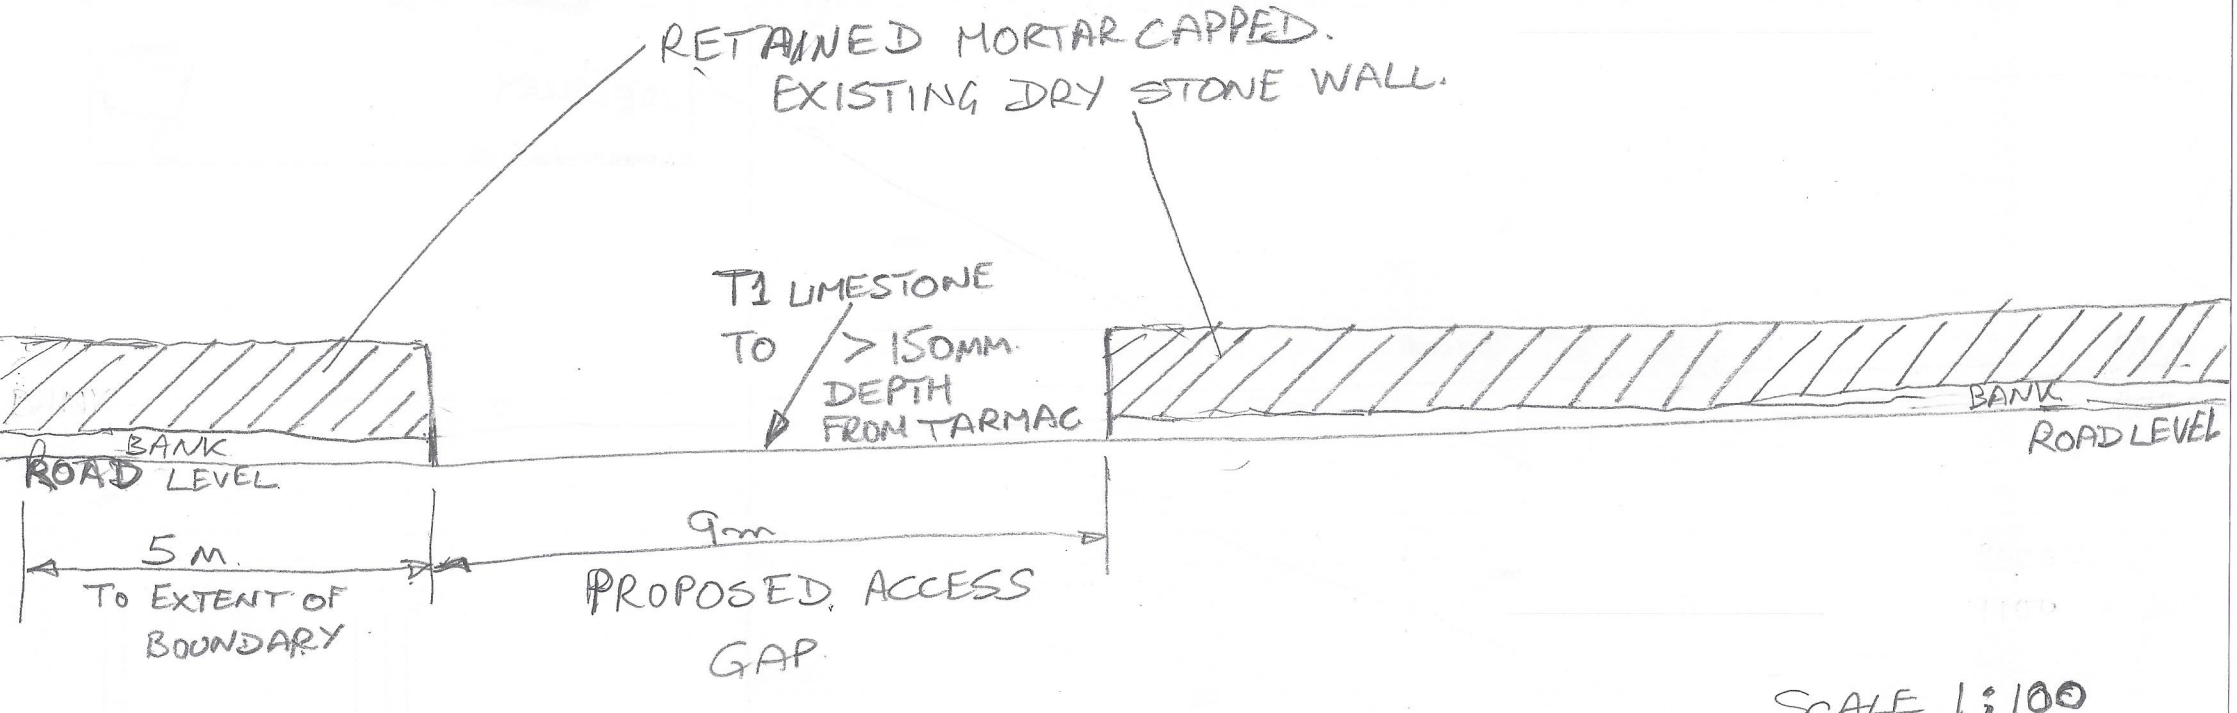
RETAINED MORTAR CAPPED.
EXISTING DRY STONE WALL.
T1 LIMESTONE
TO >150MM
DEPTH
FROM TARMAC
BANK
ROAD LEVEL
BANK
ROAD LEVEL
5 M.
TO EXTENT OF
BOUNDARY
9m
PROPOSED ACCESS
GAP

SCALE 1:100