

Existing Rear Elevation (1:100)



Existing Side Elevation (1:100)



Existing Front Elevation (1:100)

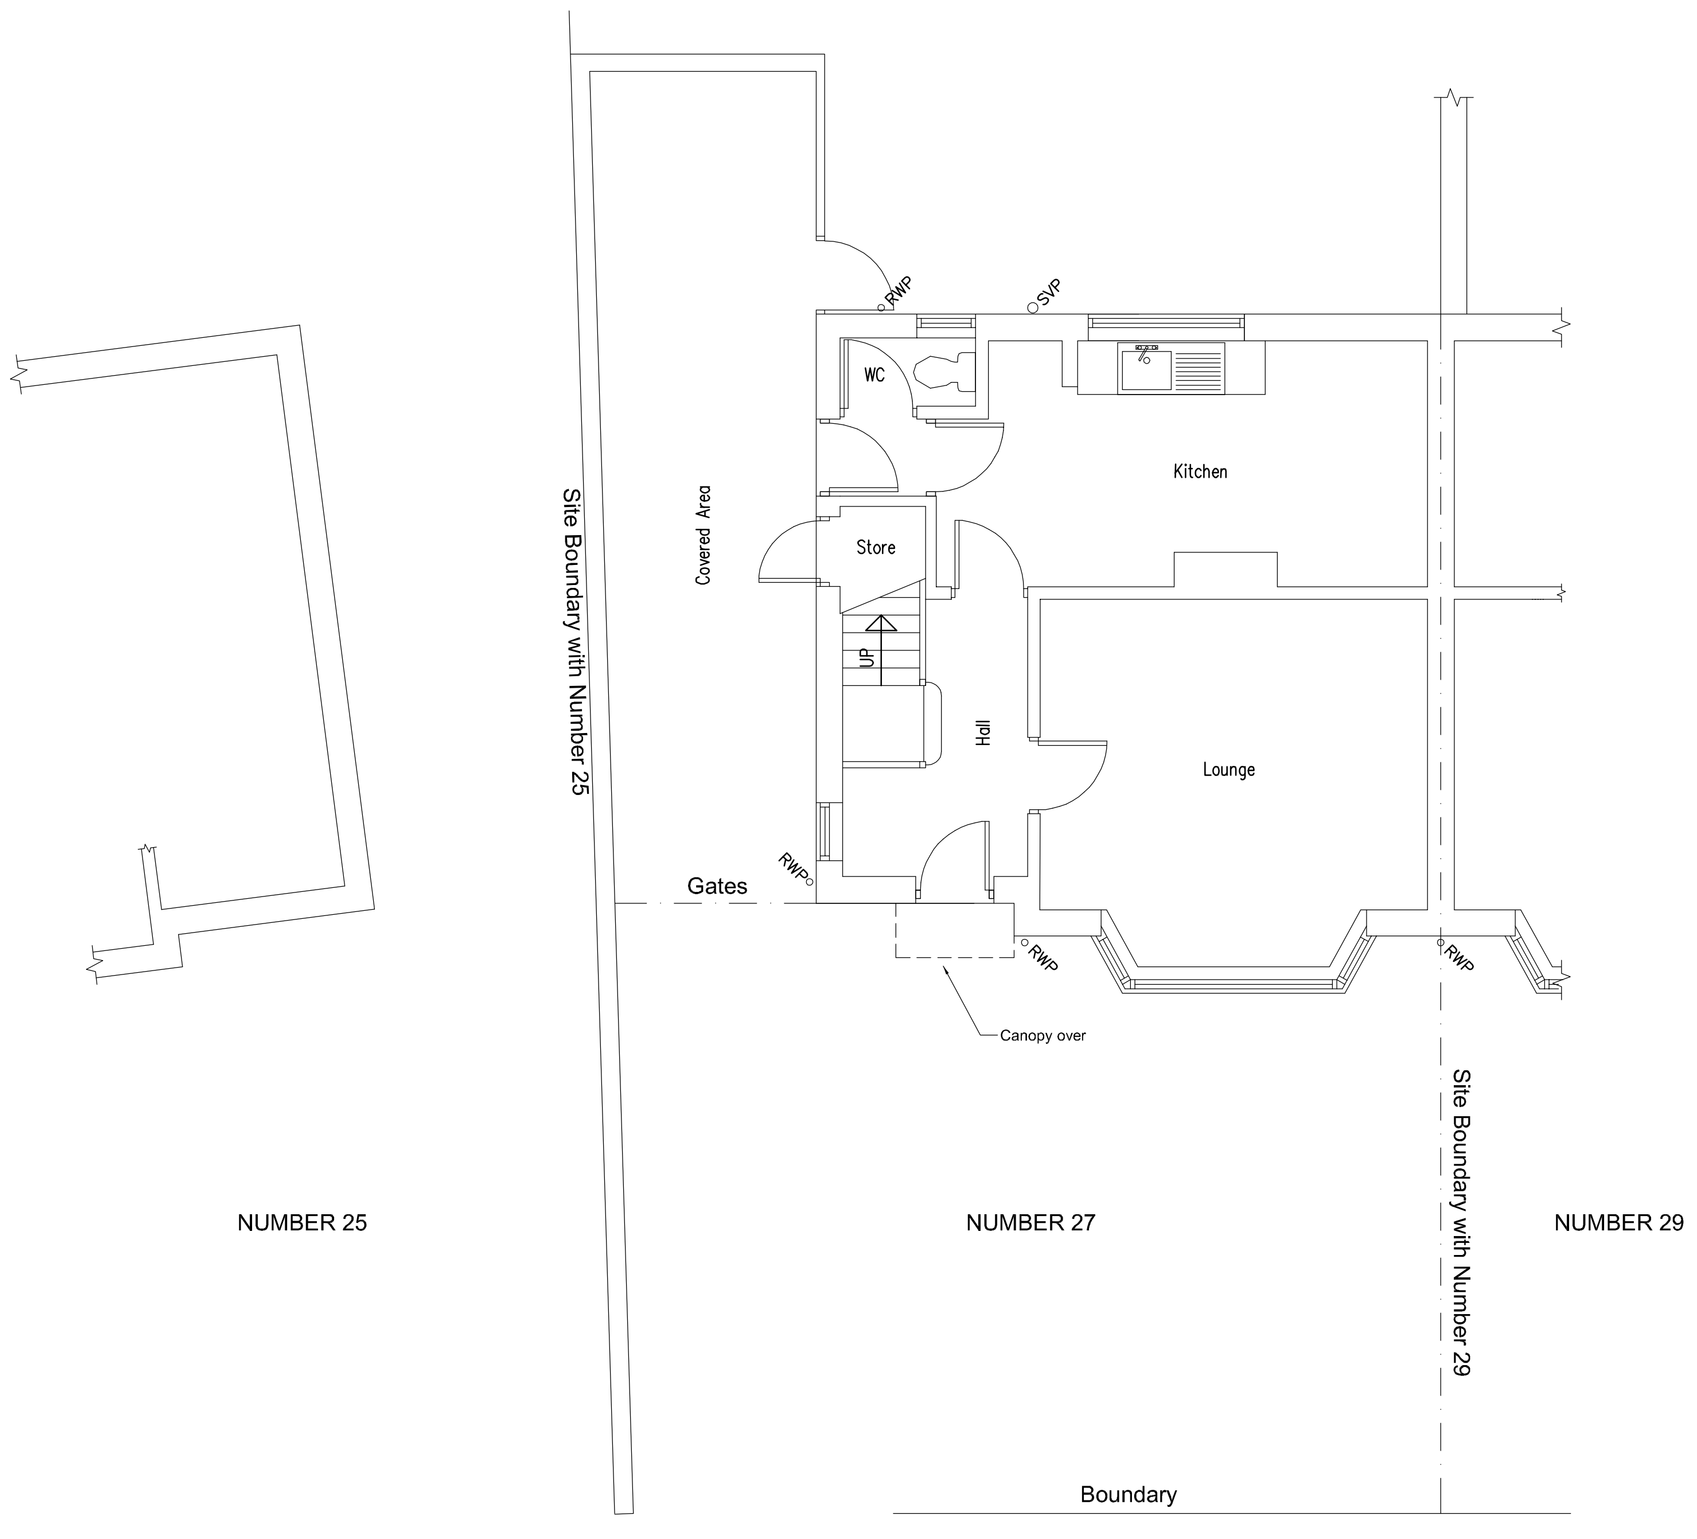

Existing Ground Floor Layout (1:50)

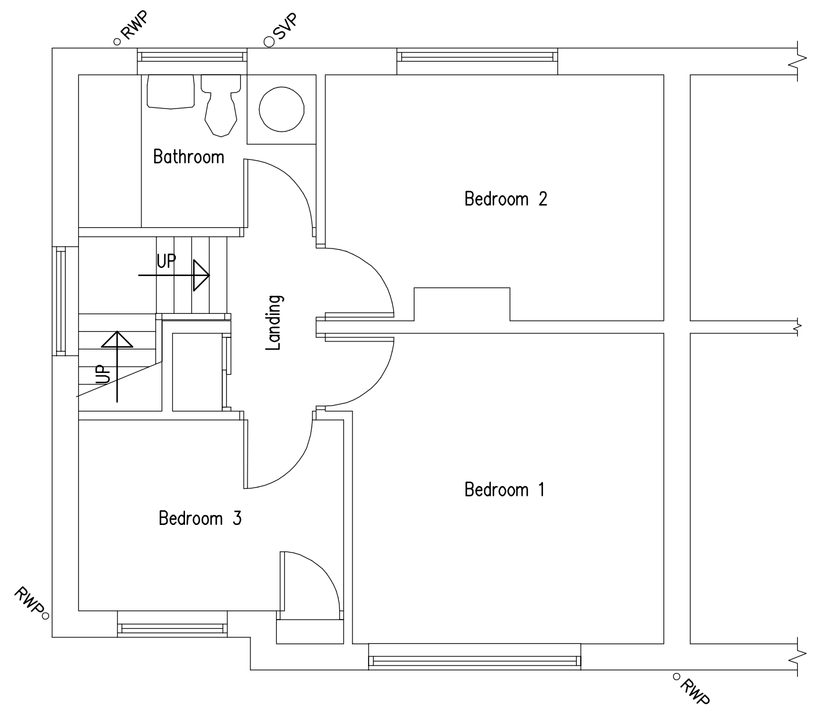

Existing 1st Floor Layout (1:50)

REV	DESCRIPTION	DRAWN	DATE
.		.	.

CLIENT

Miss Shelley Ford & Mr Adam Matkin

PROJECT

27 Coppice Drive, Heanor

DRAWING TITLE

Existing Plans & Elevations

DRAWN	CHECKED	DATE	SCALES
BR	–	6/5/21	As Shown

DRAWING NUMBER	REV
GA1	–