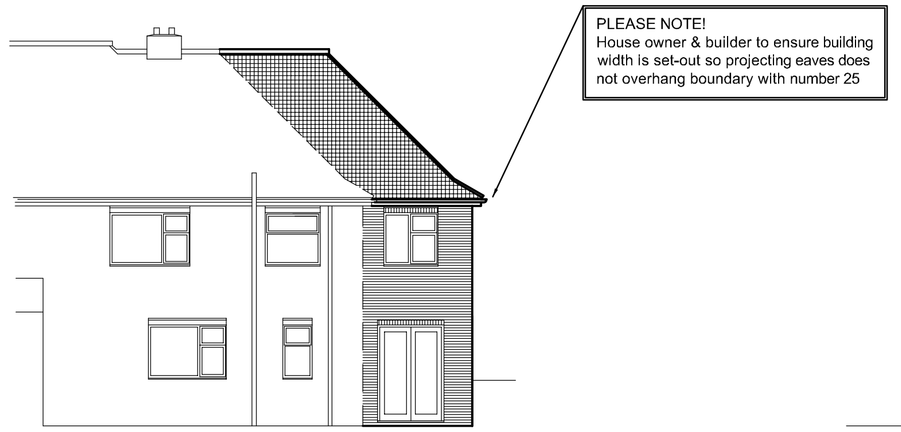

Proposed Rear Elevation (1:100)

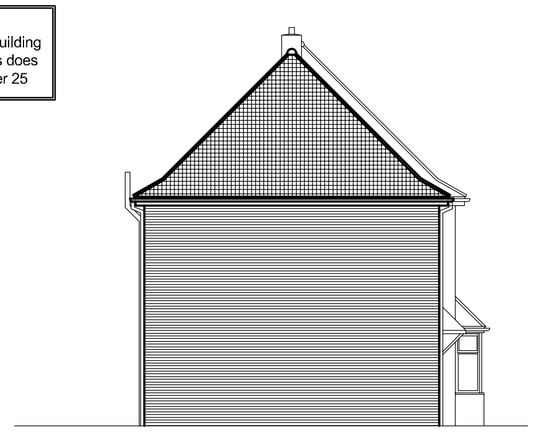

Proposed Side Elevation (1:100)



Proposed Front Elevation (1:100)

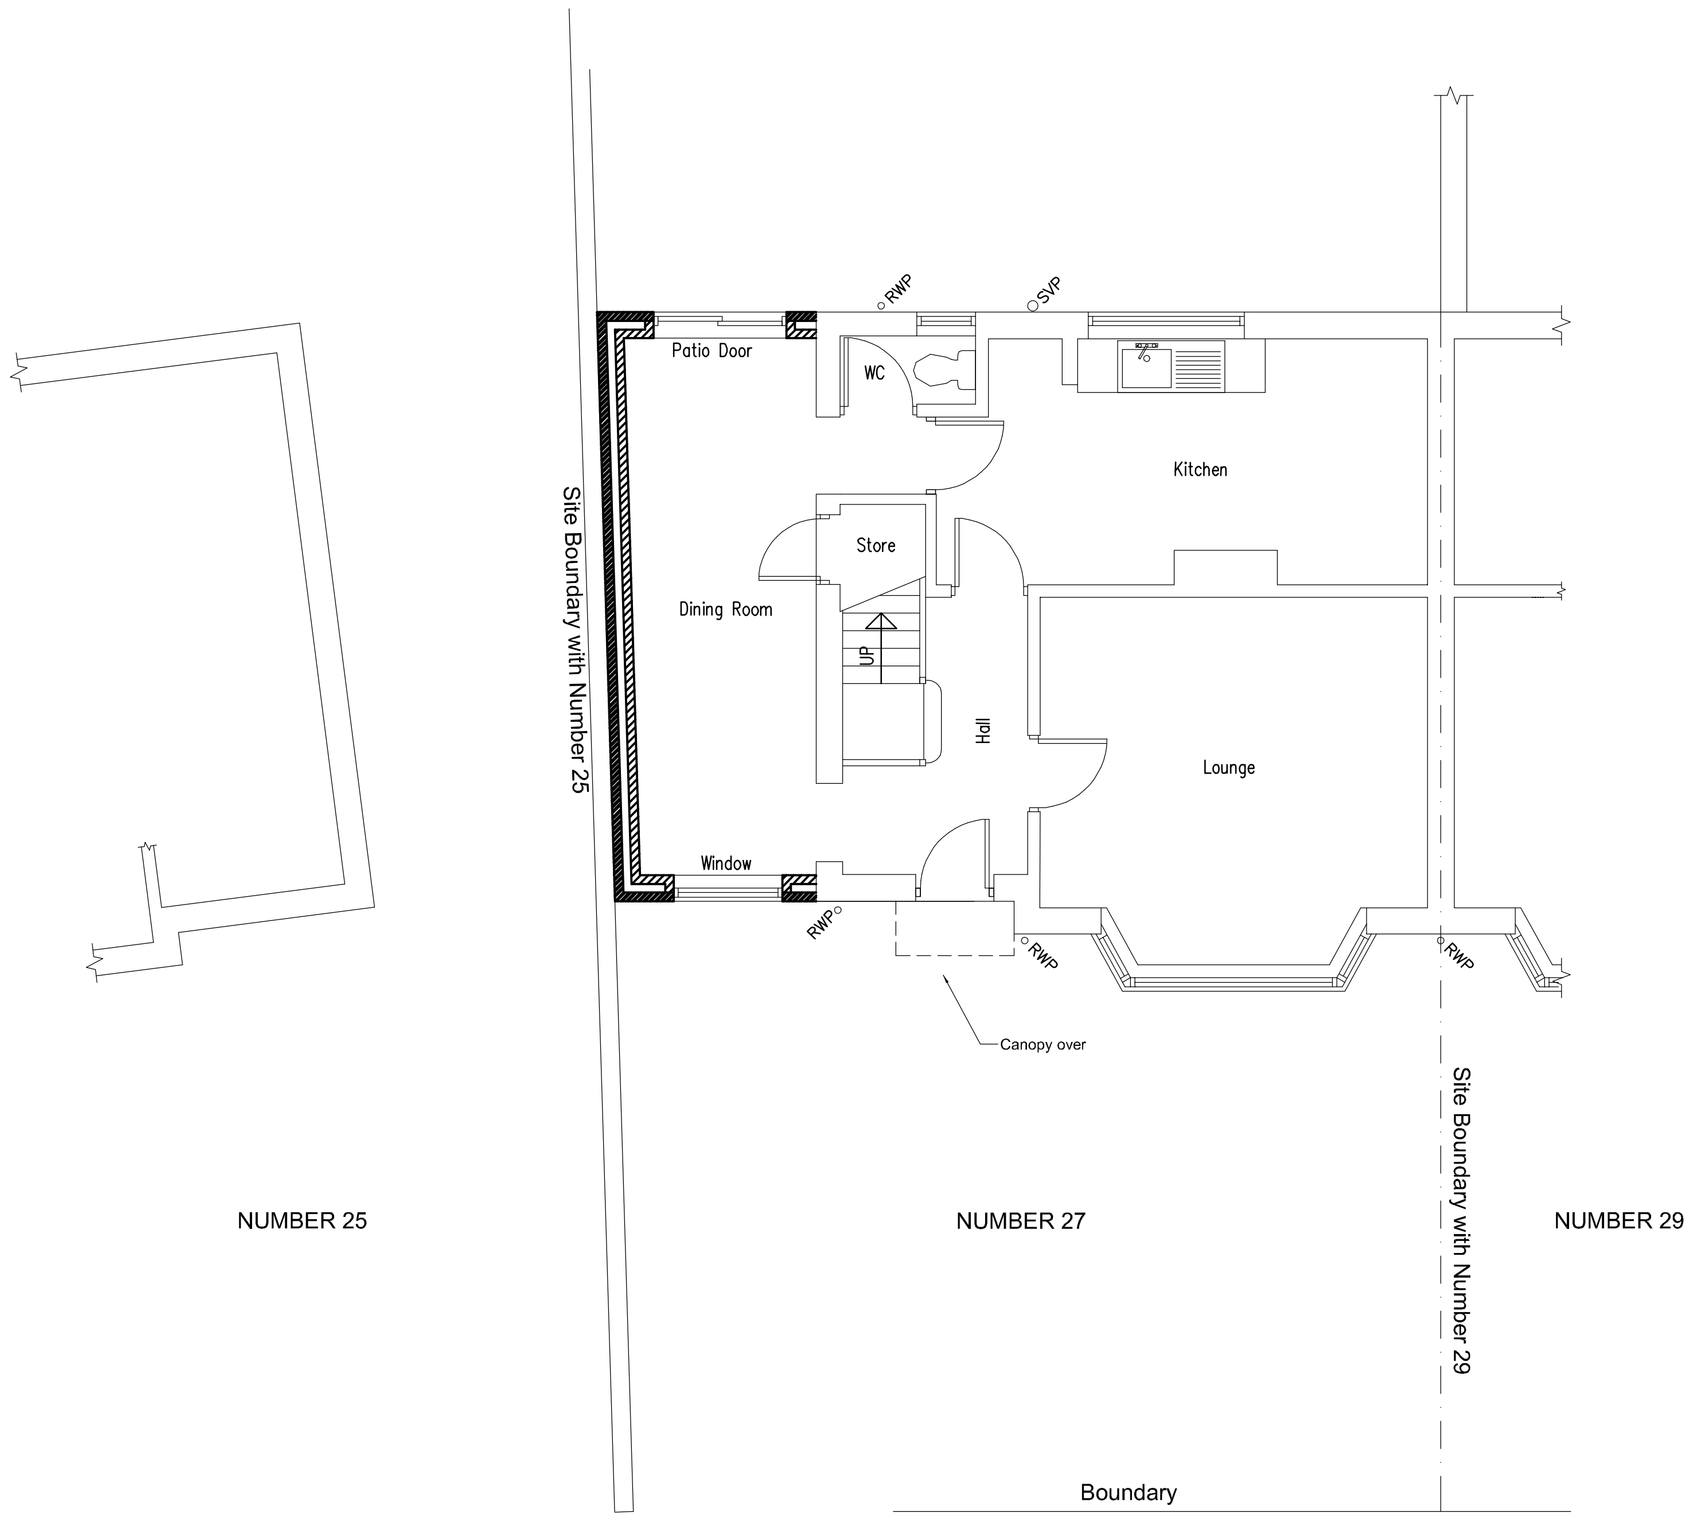

Proposed Ground Floor Layout (1:50)

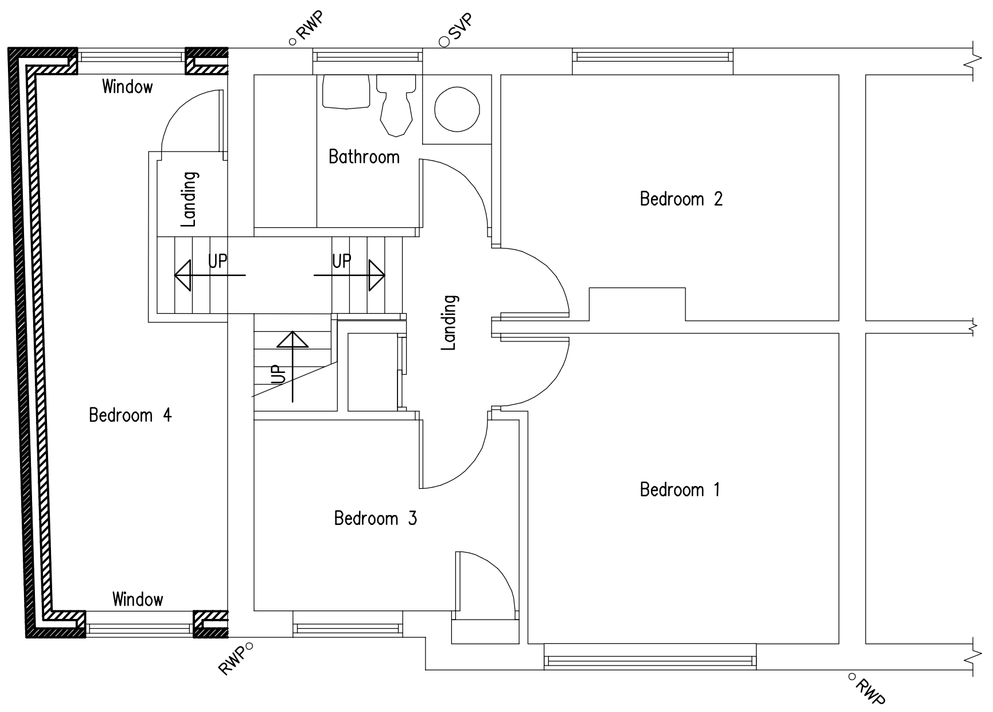

Proposed 1st Floor Layout (1:50)

REV	DESCRIPTION	DRAWN	DATE
.		.	.

CLIENT
Miss Shelley Ford & Mr Adam Matkin

PROJECT
27 Coppice Drive, Heanor

DRAWING TITLE
Proposed Plans & Elevations

DRAWN	CHECKED	DATE	SCALES
BR	–	6/5/21	As Shown

DRAWING NUMBER
GA2

REV
–