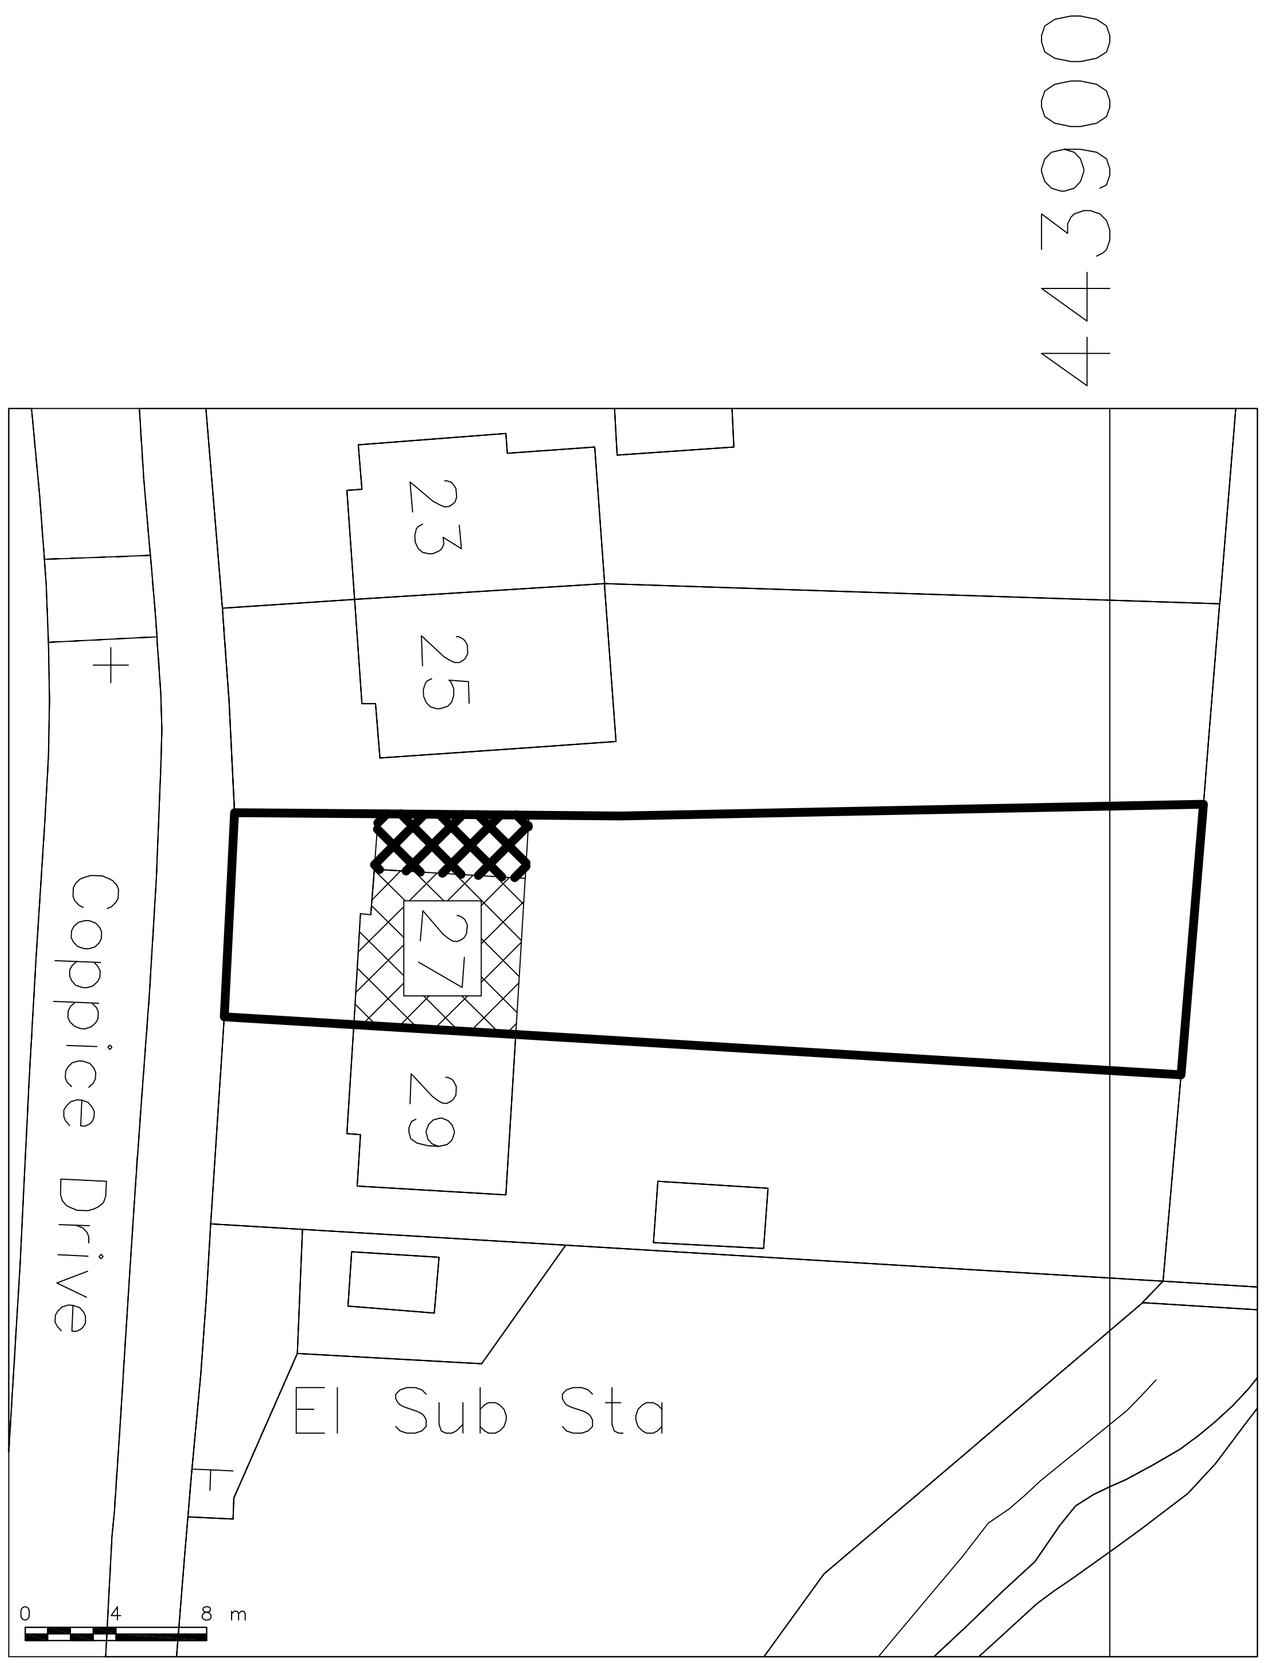

NORTH

REV	DESCRIPTION	DRAWN	DATE
.		.	.

CLIENT

Miss Shelley Ford & Mr Adam Matkin

PROJECT

27 Coppice Drive, Heanor

DRAWING TITLE

Site Block Plan

DRAWN	CHECKED	DATE	SCALES
BR	–	6/5/21	1:200

DRAWING NUMBER	REV
GA3	–