Drawing Number
521045-CDP-XX-XX-DR-A-2003

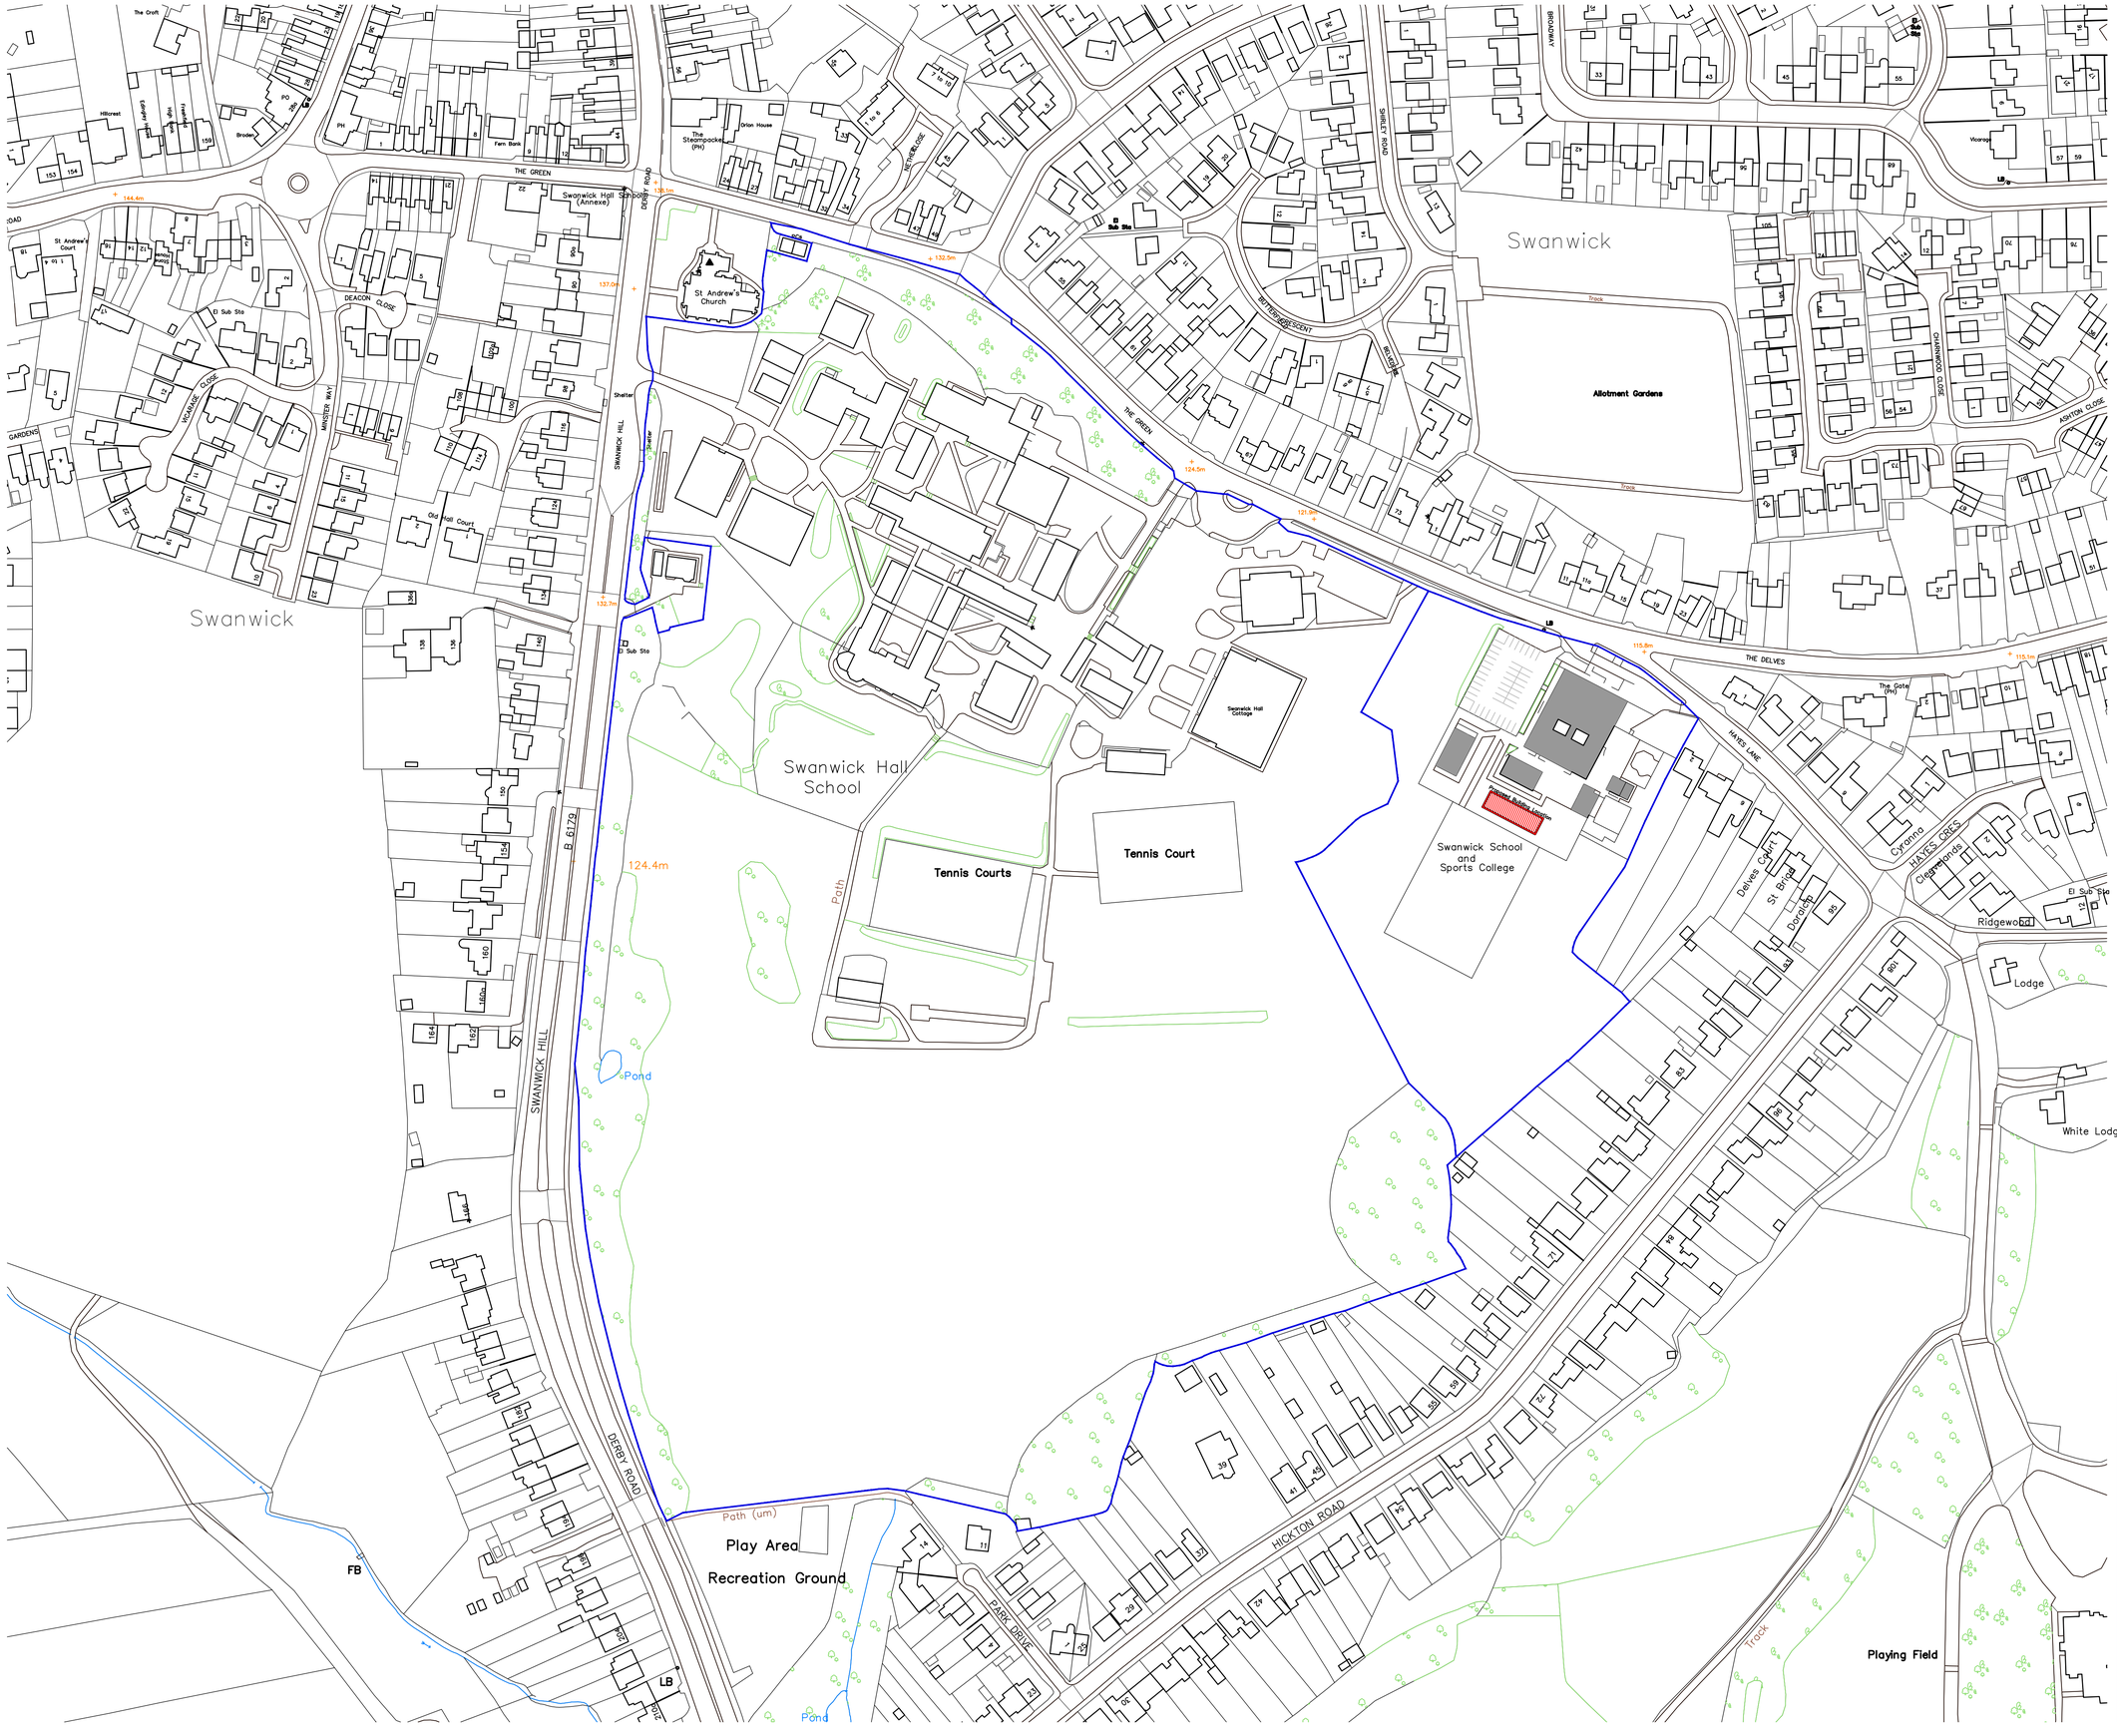

Disclaimer.
This drawing is to be read in conjunction with all related drawings. Do not scale from this drawing. All dimensions must be checked and verified on site before commencing any work or producing shop drawings.
This drawing is copyright and remains the property of Concertus Design and Property Consultants. When reproducing this drawing for any purpose, please ensure that Concertus is attributed clearly by either using the company logo, or as follows 'Image produced by Concertus Design & Property Consultants Limited'.

REV	DATE	BY	DESCRIPTION	CHKD

Concertus DESIGN & PROPERTY CONSULTANTS
2 Friars Bridge Road - Ipswich - Suffolk - IP1 1RR

S2 - PLANNING

Project
Swanwick School & Sports College
Alfreton
Hayes Lane, Swanwick DE55 1AR

Project Number
521045

Scales
1:1250
At A1 Size

Drawing Title
Site Location Plan

Drawn
A.Elliott

Chkd
AME

Lead Designer
Andrew Elliott

Date
October 2021

email: andrew.elliott@concertus.co.uk Tel: 07999 043849

Drawing Number
521045-CDP-XX-XX-DR-A-2003
Project Code - Originator - Volume/System - Level/Location -Type - Role - Element - Number