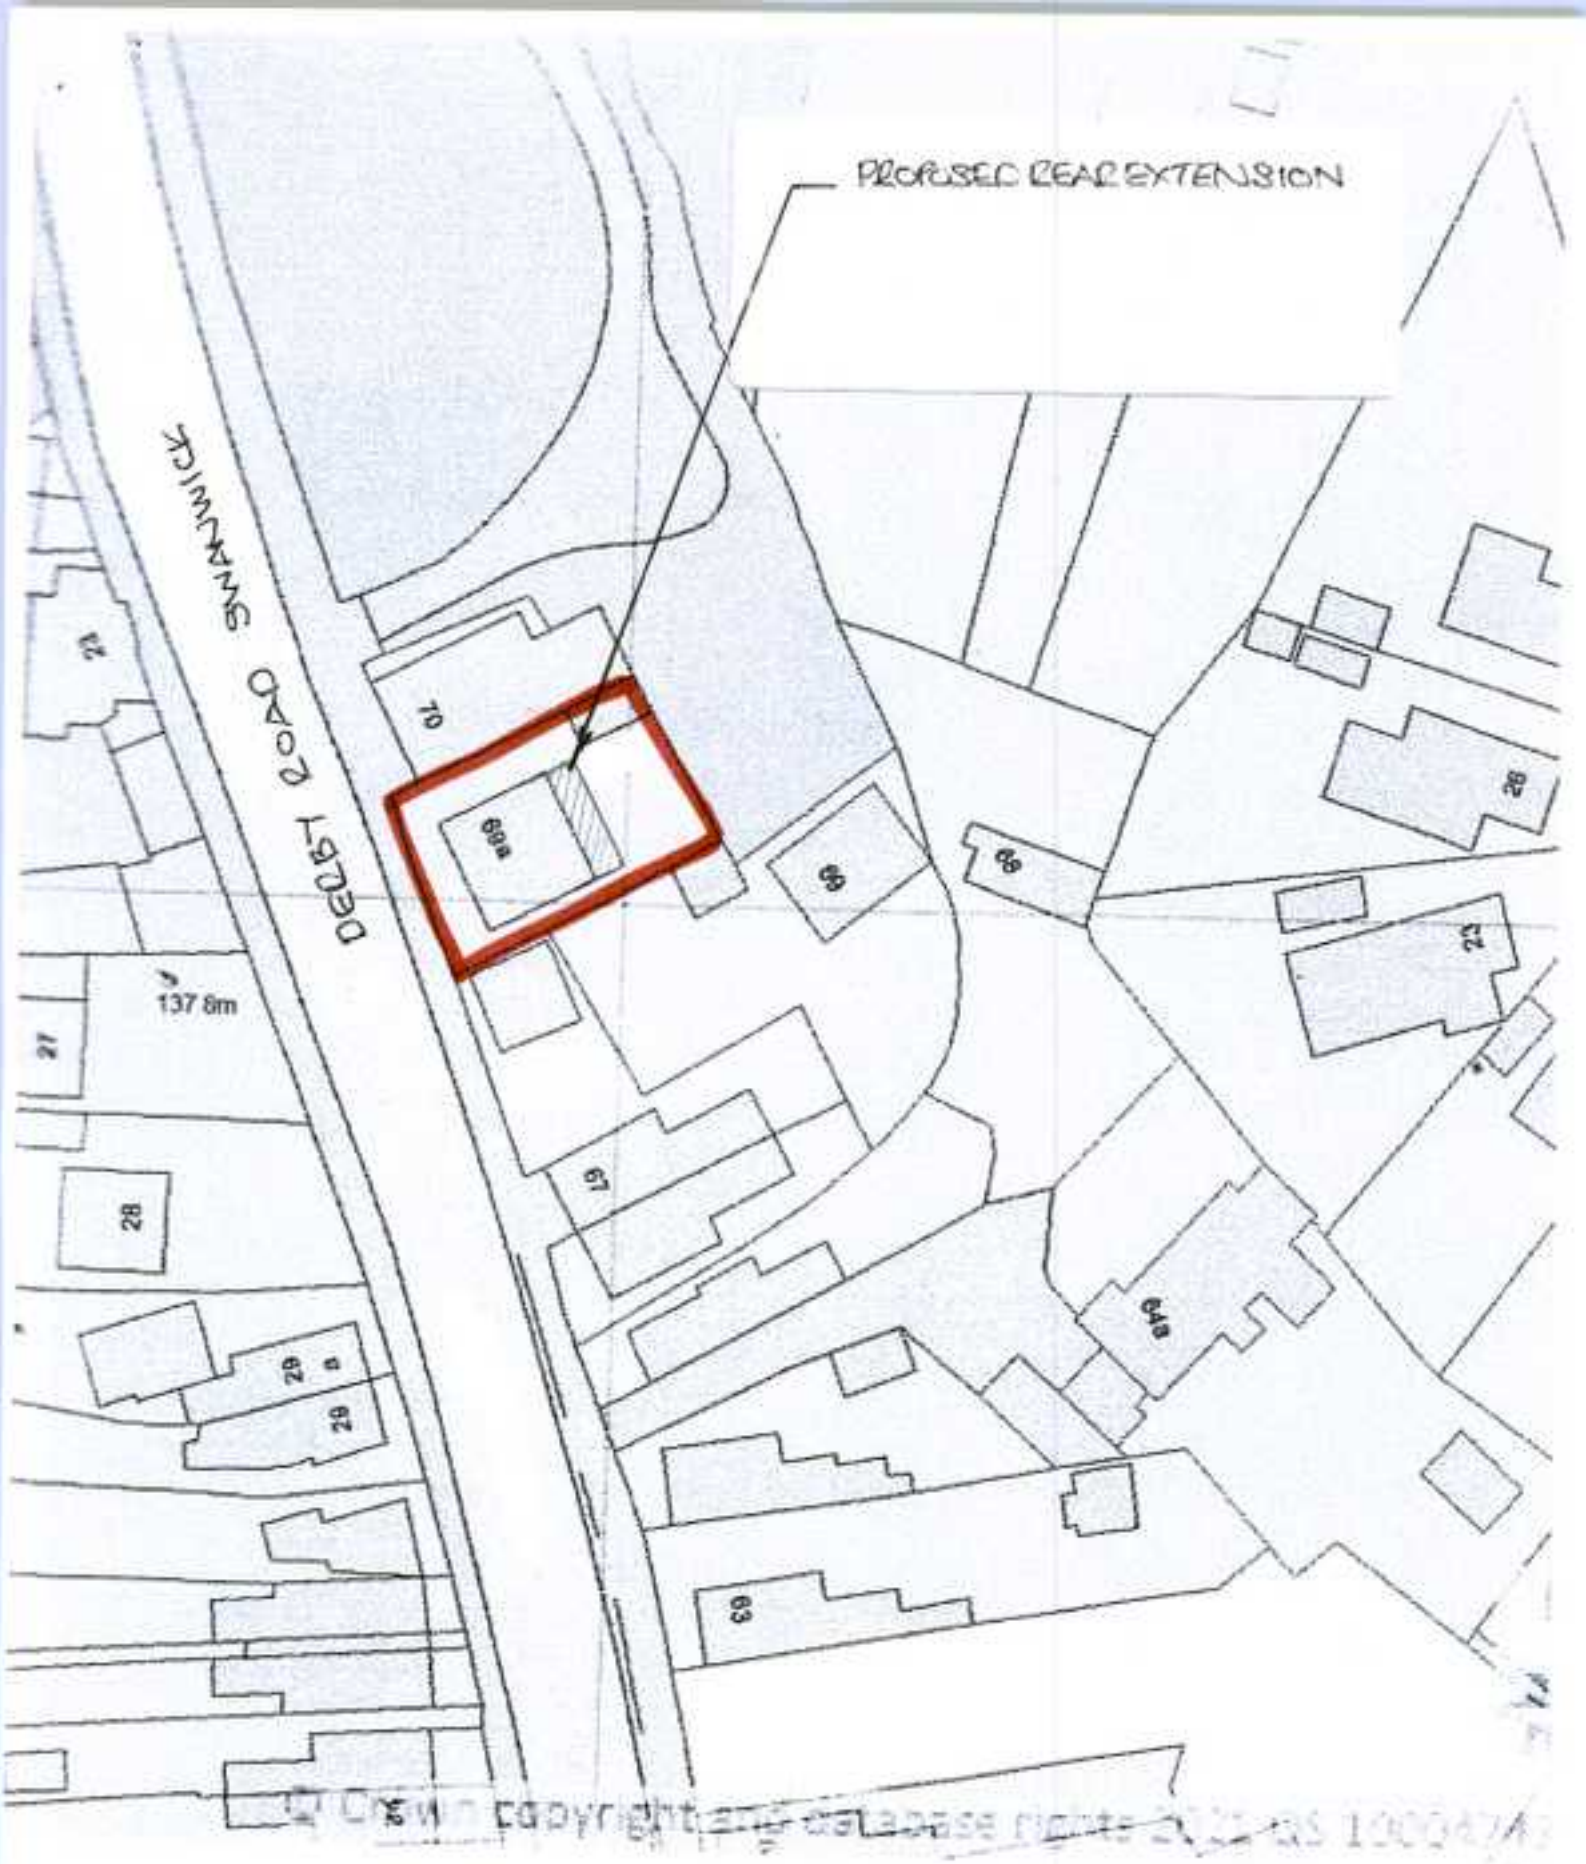

© Crown copyright and database rights 2021 OS 100047

SCALE
1:500

Supplied by Streetwise Maps Ltd