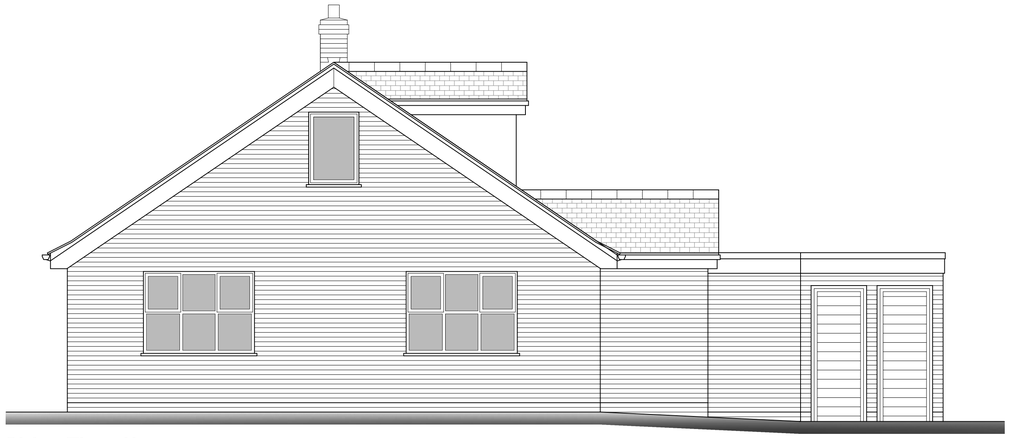

Side Elevation

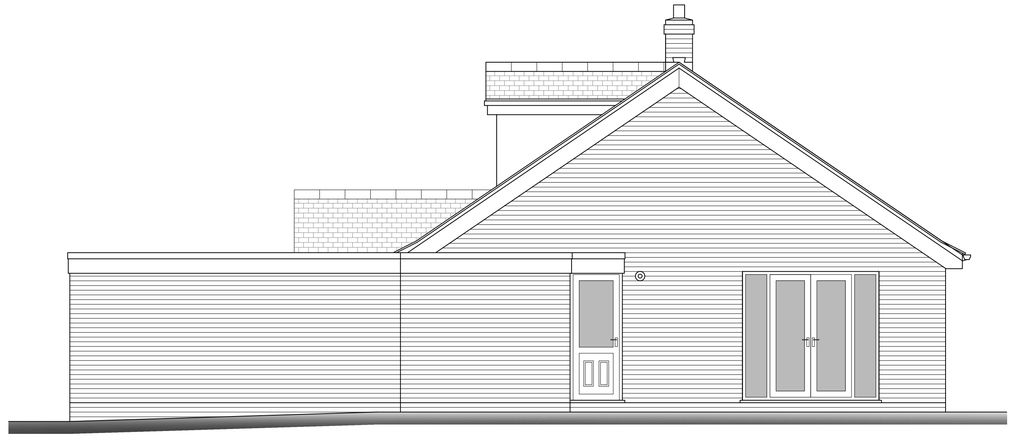

Side Elevation



Rear Elevation

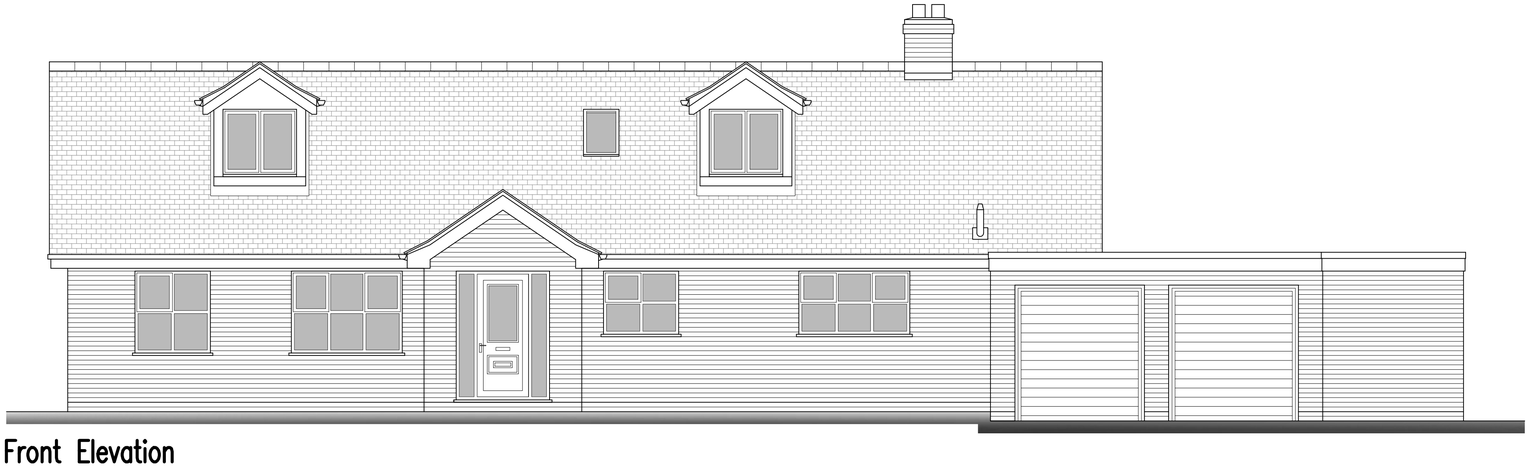

Front Elevation

Project.
52b Ryknield Drive
Kilburn
Belper, Derbyshire

Title.
Loft Conversion
& Porch

Feature.
Proposed Scheme
Elevations

Client.
Mr & Mrs Barry

Drawing No.
21810/A/04

Revision.

Scale
1:50 @ A1

Drawn
James Lombardo

gla
architecture
design • technology
Gino Lombardo Associates Ltd. 42 Friar Gate, Derby, DE1 1DA.
tel: 01332 342990 I email: mail@gla-ltd.co.uk.
web: www.gla-ltd.co.uk
© designs and details are copyright and cannot be used without permission