

All levels and dimensions are approximate and are to be checked on site.

All drawings and engineers details are to be read together.

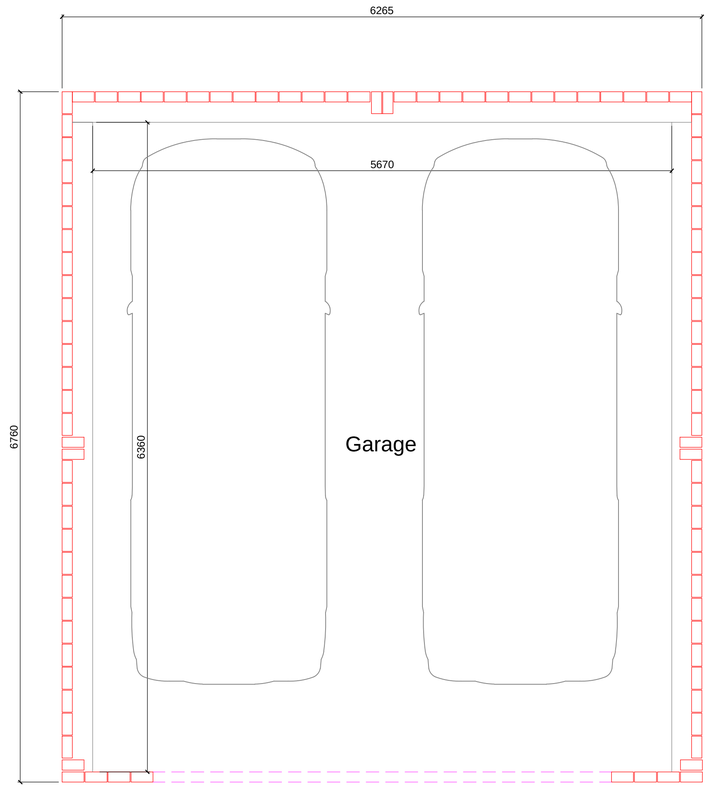



Proposed Layout - 1:30

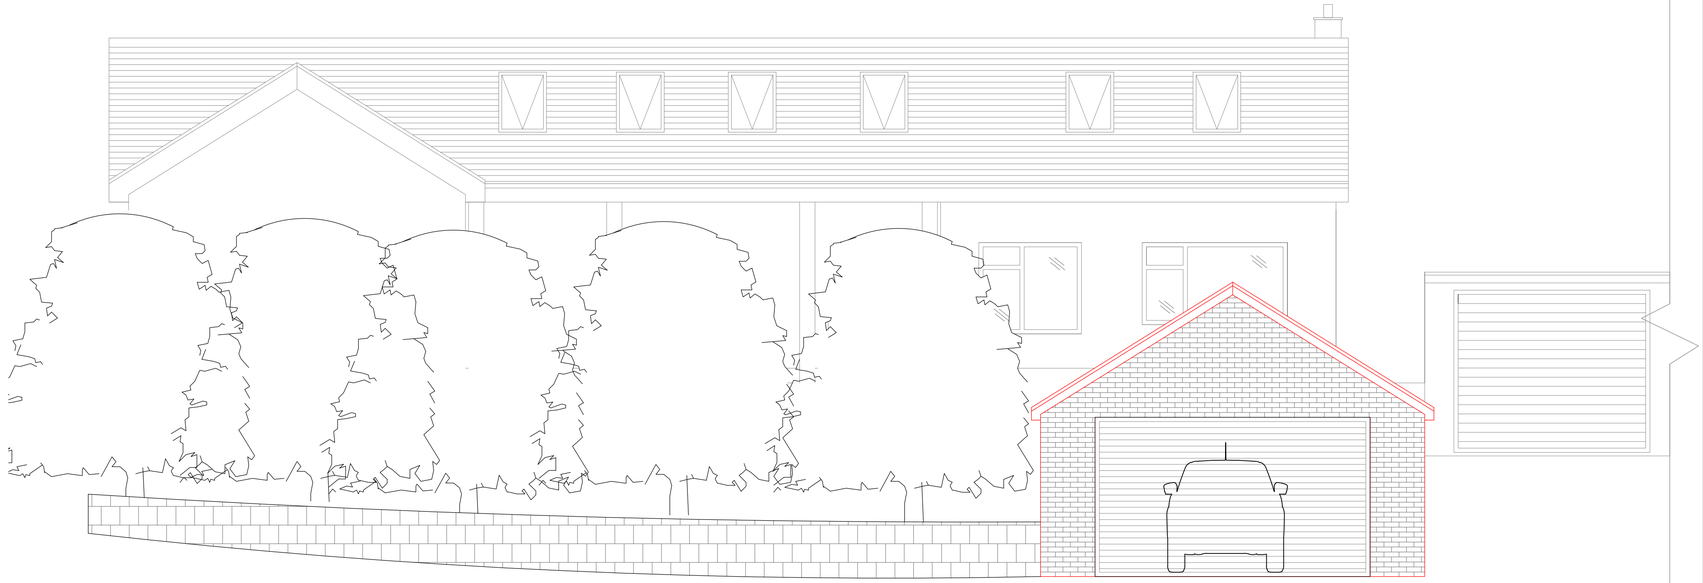



Proposed Front Elevation - 1:50


Detached double garage to be set back to allow parking in front

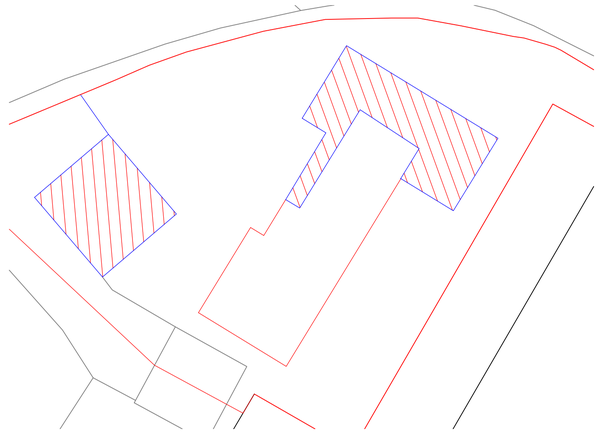

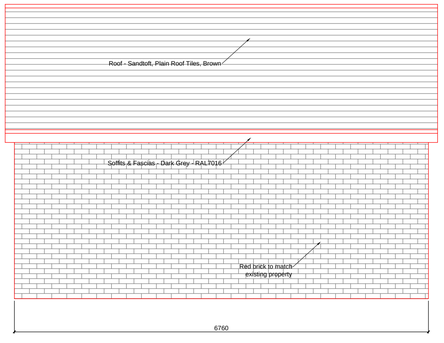

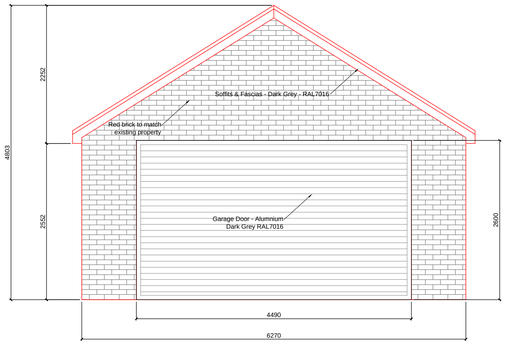

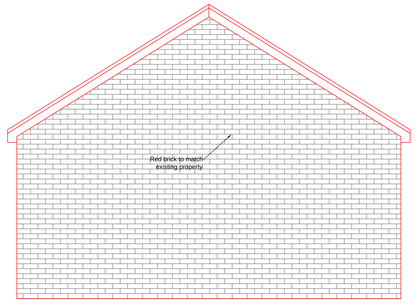

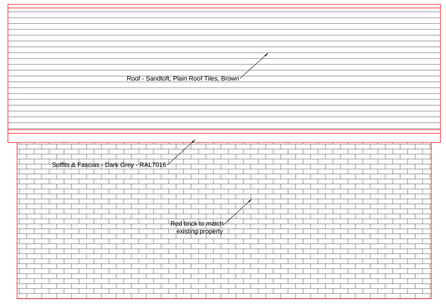

Proposed Elevations - 1:50

Drawing Issue Notes:

Rev	Issue Date	Revision Notes:
A	12th Jan 22	Render removed at planners request. Replaced with red masonry brick to match existing property

Project
1 Cutler Lane

Client
Ken Tansley

Drawing Title
Garage - Proposed Layout & Elevations

Revision	Date	Nov 21
Drawing No. 21-004-04-C	Scale	Varies @ A1
	Drawn	

Preliminary		For Approval	
Planning Issue		Building Reg. Issue	
Tender Issue		Construction Issue	
As Built			

© copyright