

All levels and dimensions are approximate and are to be checked on site.


All drawings and engineers details are to be read together.

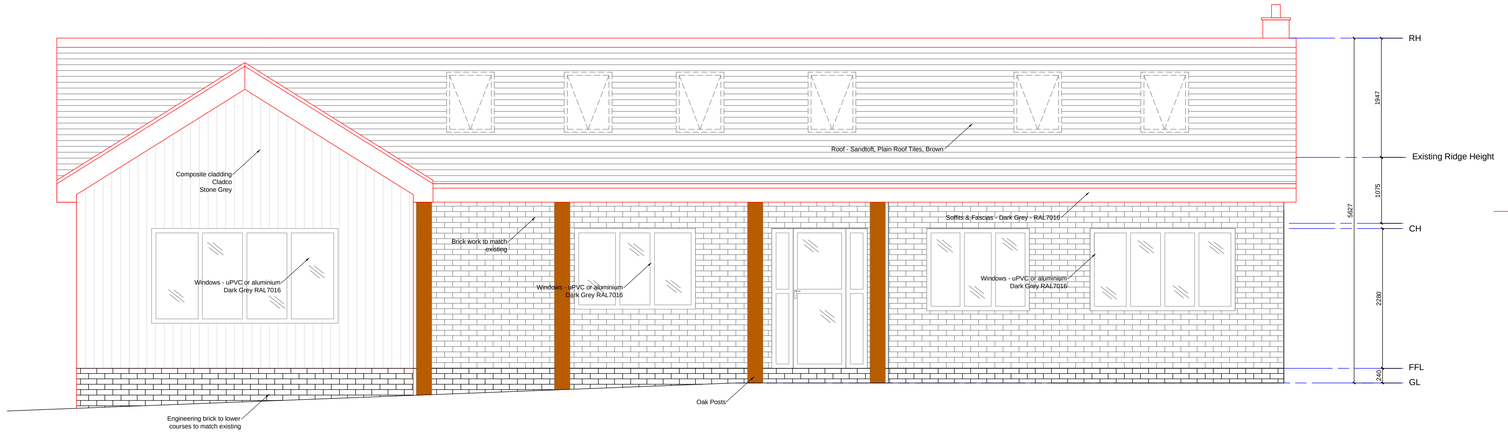


Proposed Front Elevation - 1:50

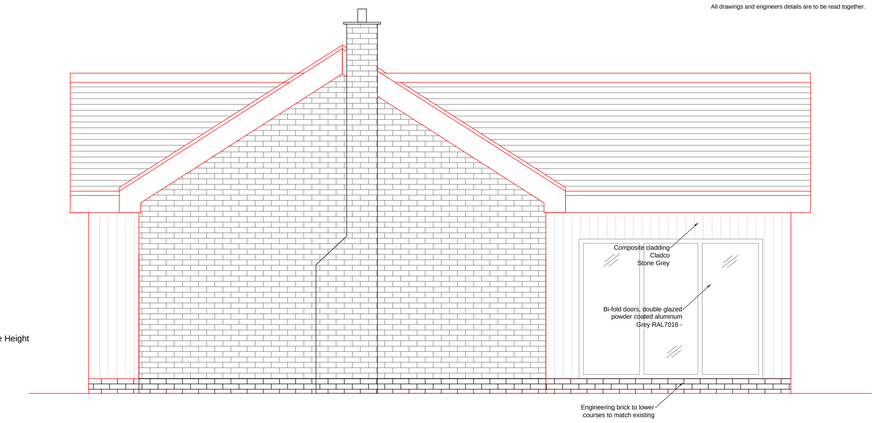

Proposed Side Elevation - 1:50

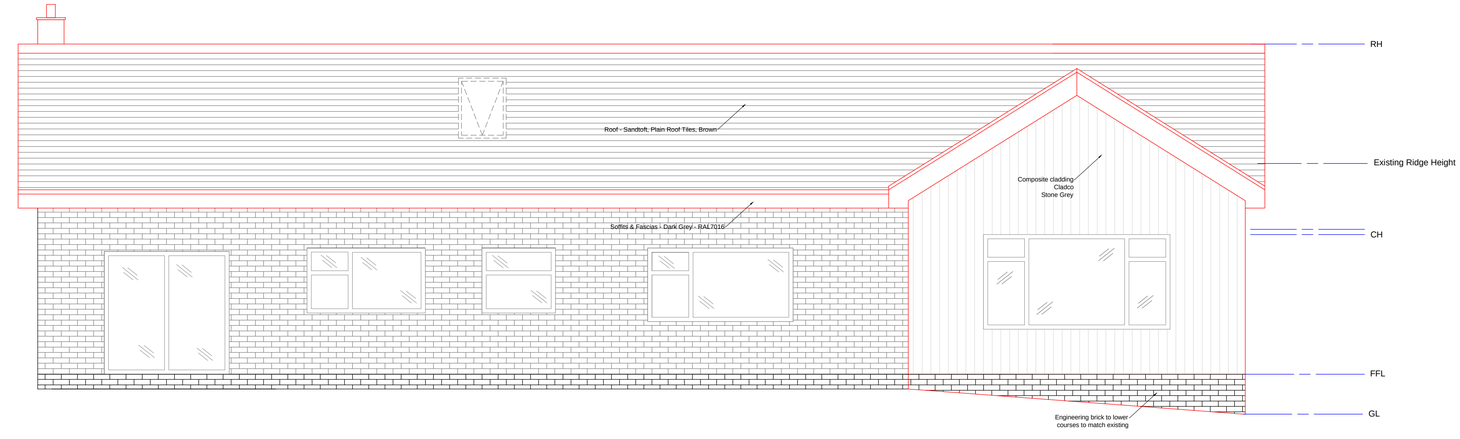

Proposed Rear Elevation - 1:50

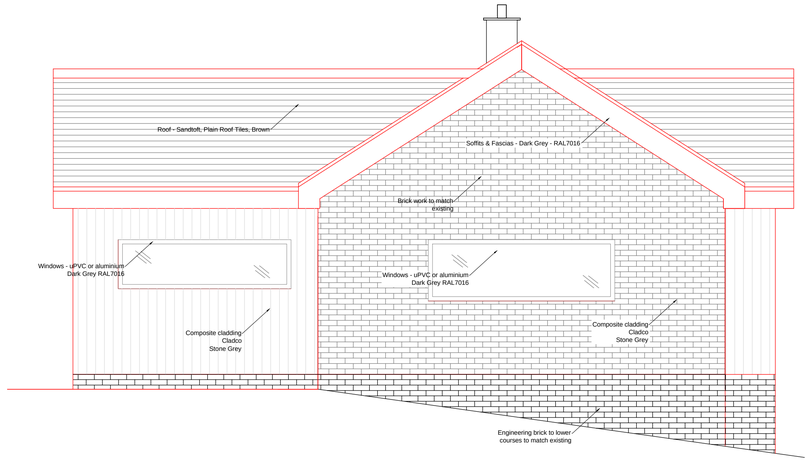

Proposed Side Elevation - 1:50

Drawing Issue Notes:

Rev	Issue Date	Revision Notes:
A	12th Jan 22	Render removed at planners request. Replaced with composite cladding

Planning Notes:

Roof - Sandtoft, Plain Roof Tiles, Brown

Windows - uPVC or aluminium - Dark Grey - RAL 7016

Soffits & Fascias - Dark Grey - RAL7016

Cladding - as shown - Cladco - Stone Grey - Composite Cladding

Brick - to match existing where new

RWG's - black uPVC

Project
1 Cutler Lane

Client
Ken Tansley

Drawing Title
Proposed Elevations

Revision	Date	Nov 21
Drawing No. 21-004-03-C	Scale	Varies @ A1
	Drawn	

Preliminary		For Approval	
Planning Issue		Building Reg. Issue	
Tender Issue		Construction Issue	
As Built			

© copyright