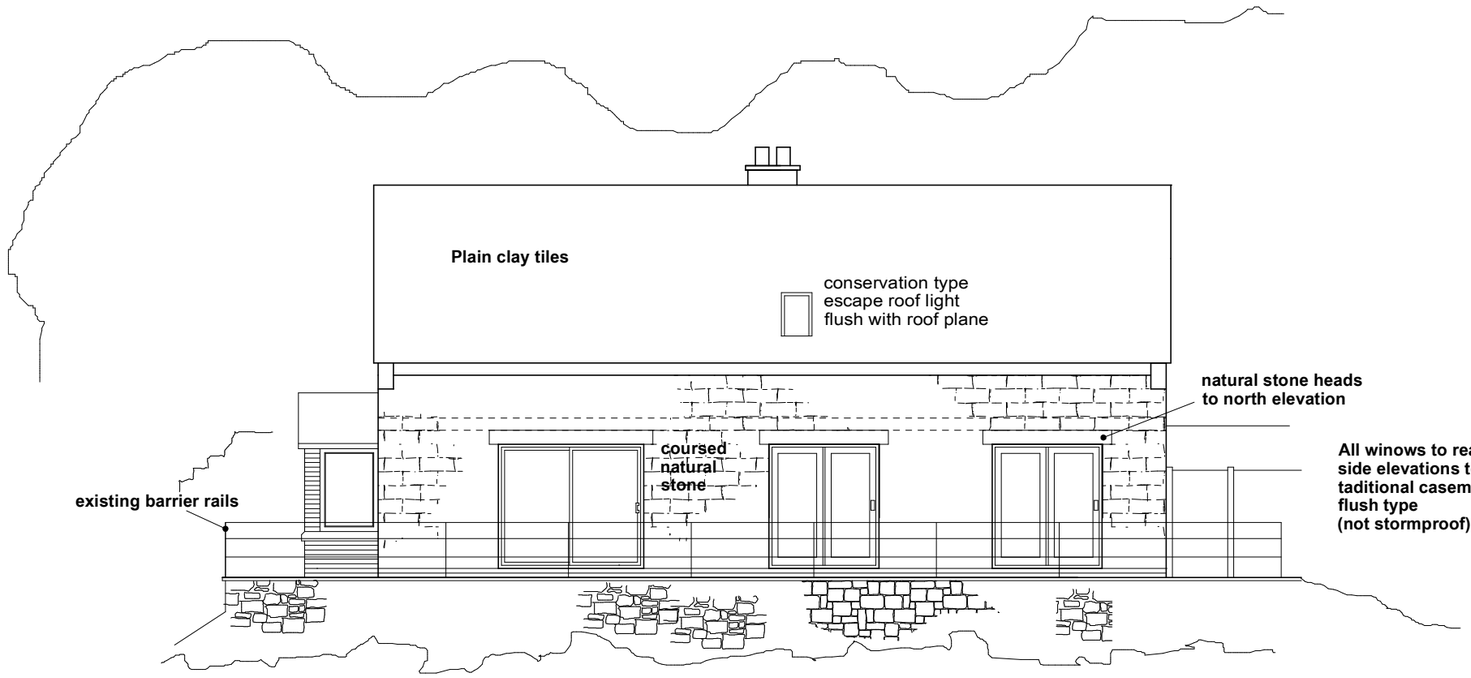

North Elevation



South Elevation

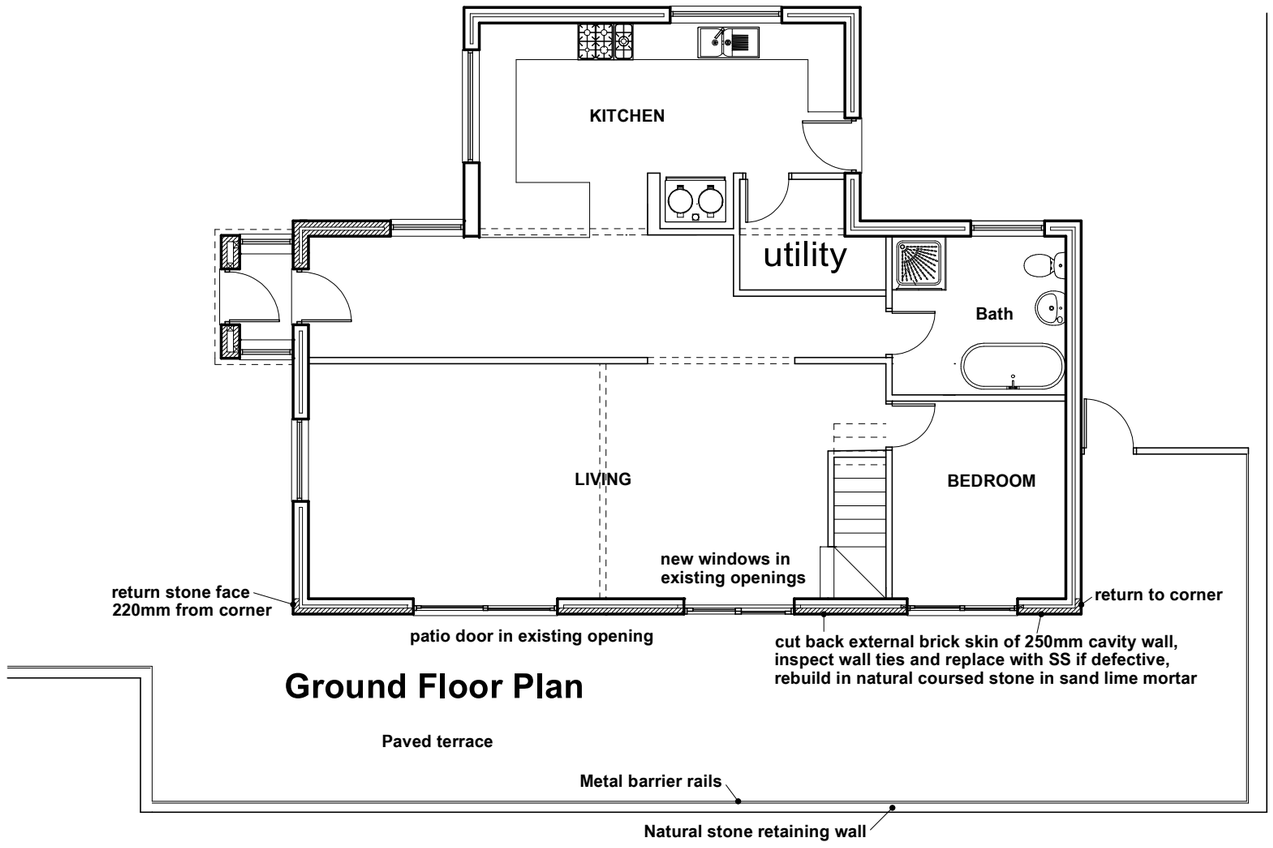

Ground Floor Plan

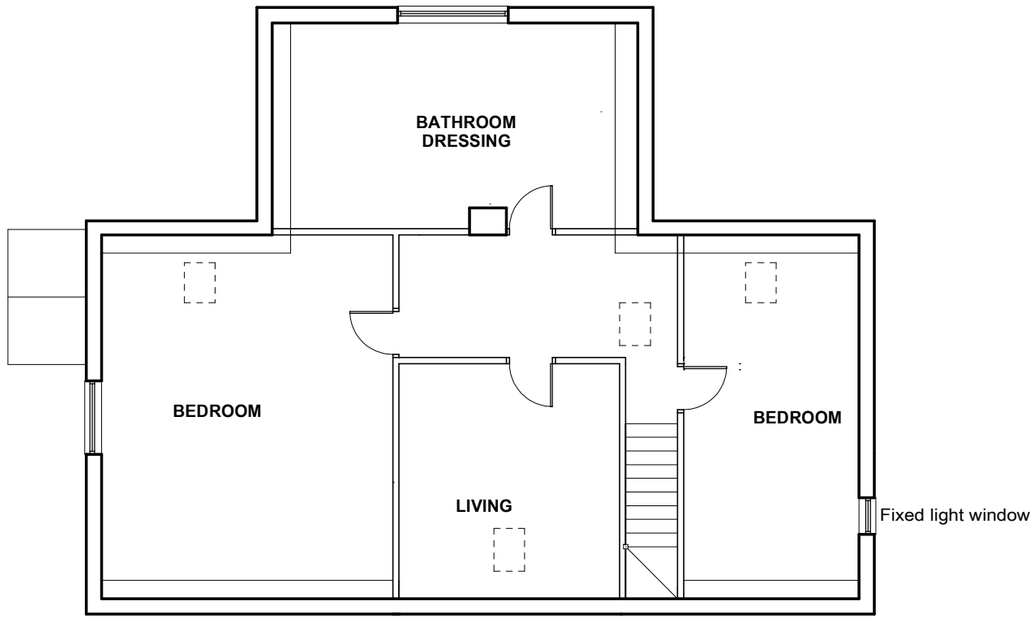

First Floor Plan

0 1 2 3 4 5m

THE BUNGALOW
CHEVIN ROAD
MILFORD
AS PROPOSED 1:100 A3

SW/31/2

Brian Reid
07885 206184
reid-brian@outlook.com