

Proposed North Elevation.

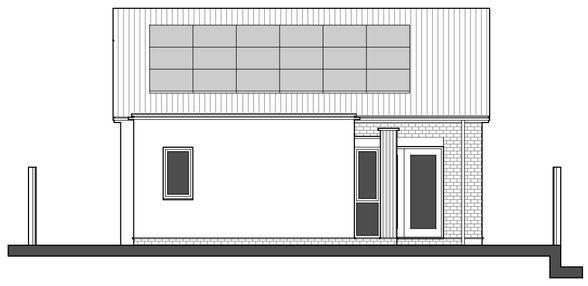

Proposed West Elevation.

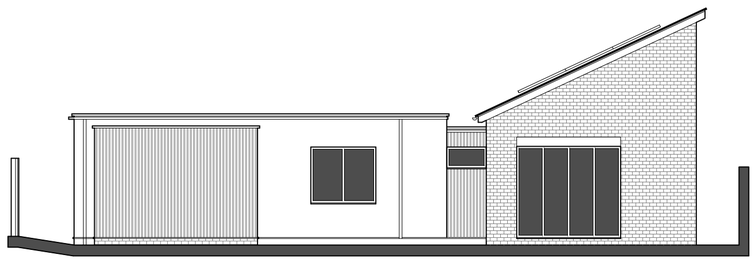

Proposed South Elevation.

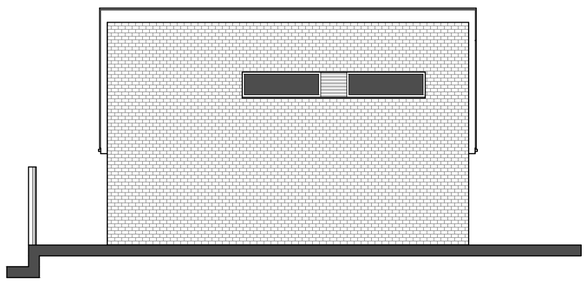

Proposed East Elevation.

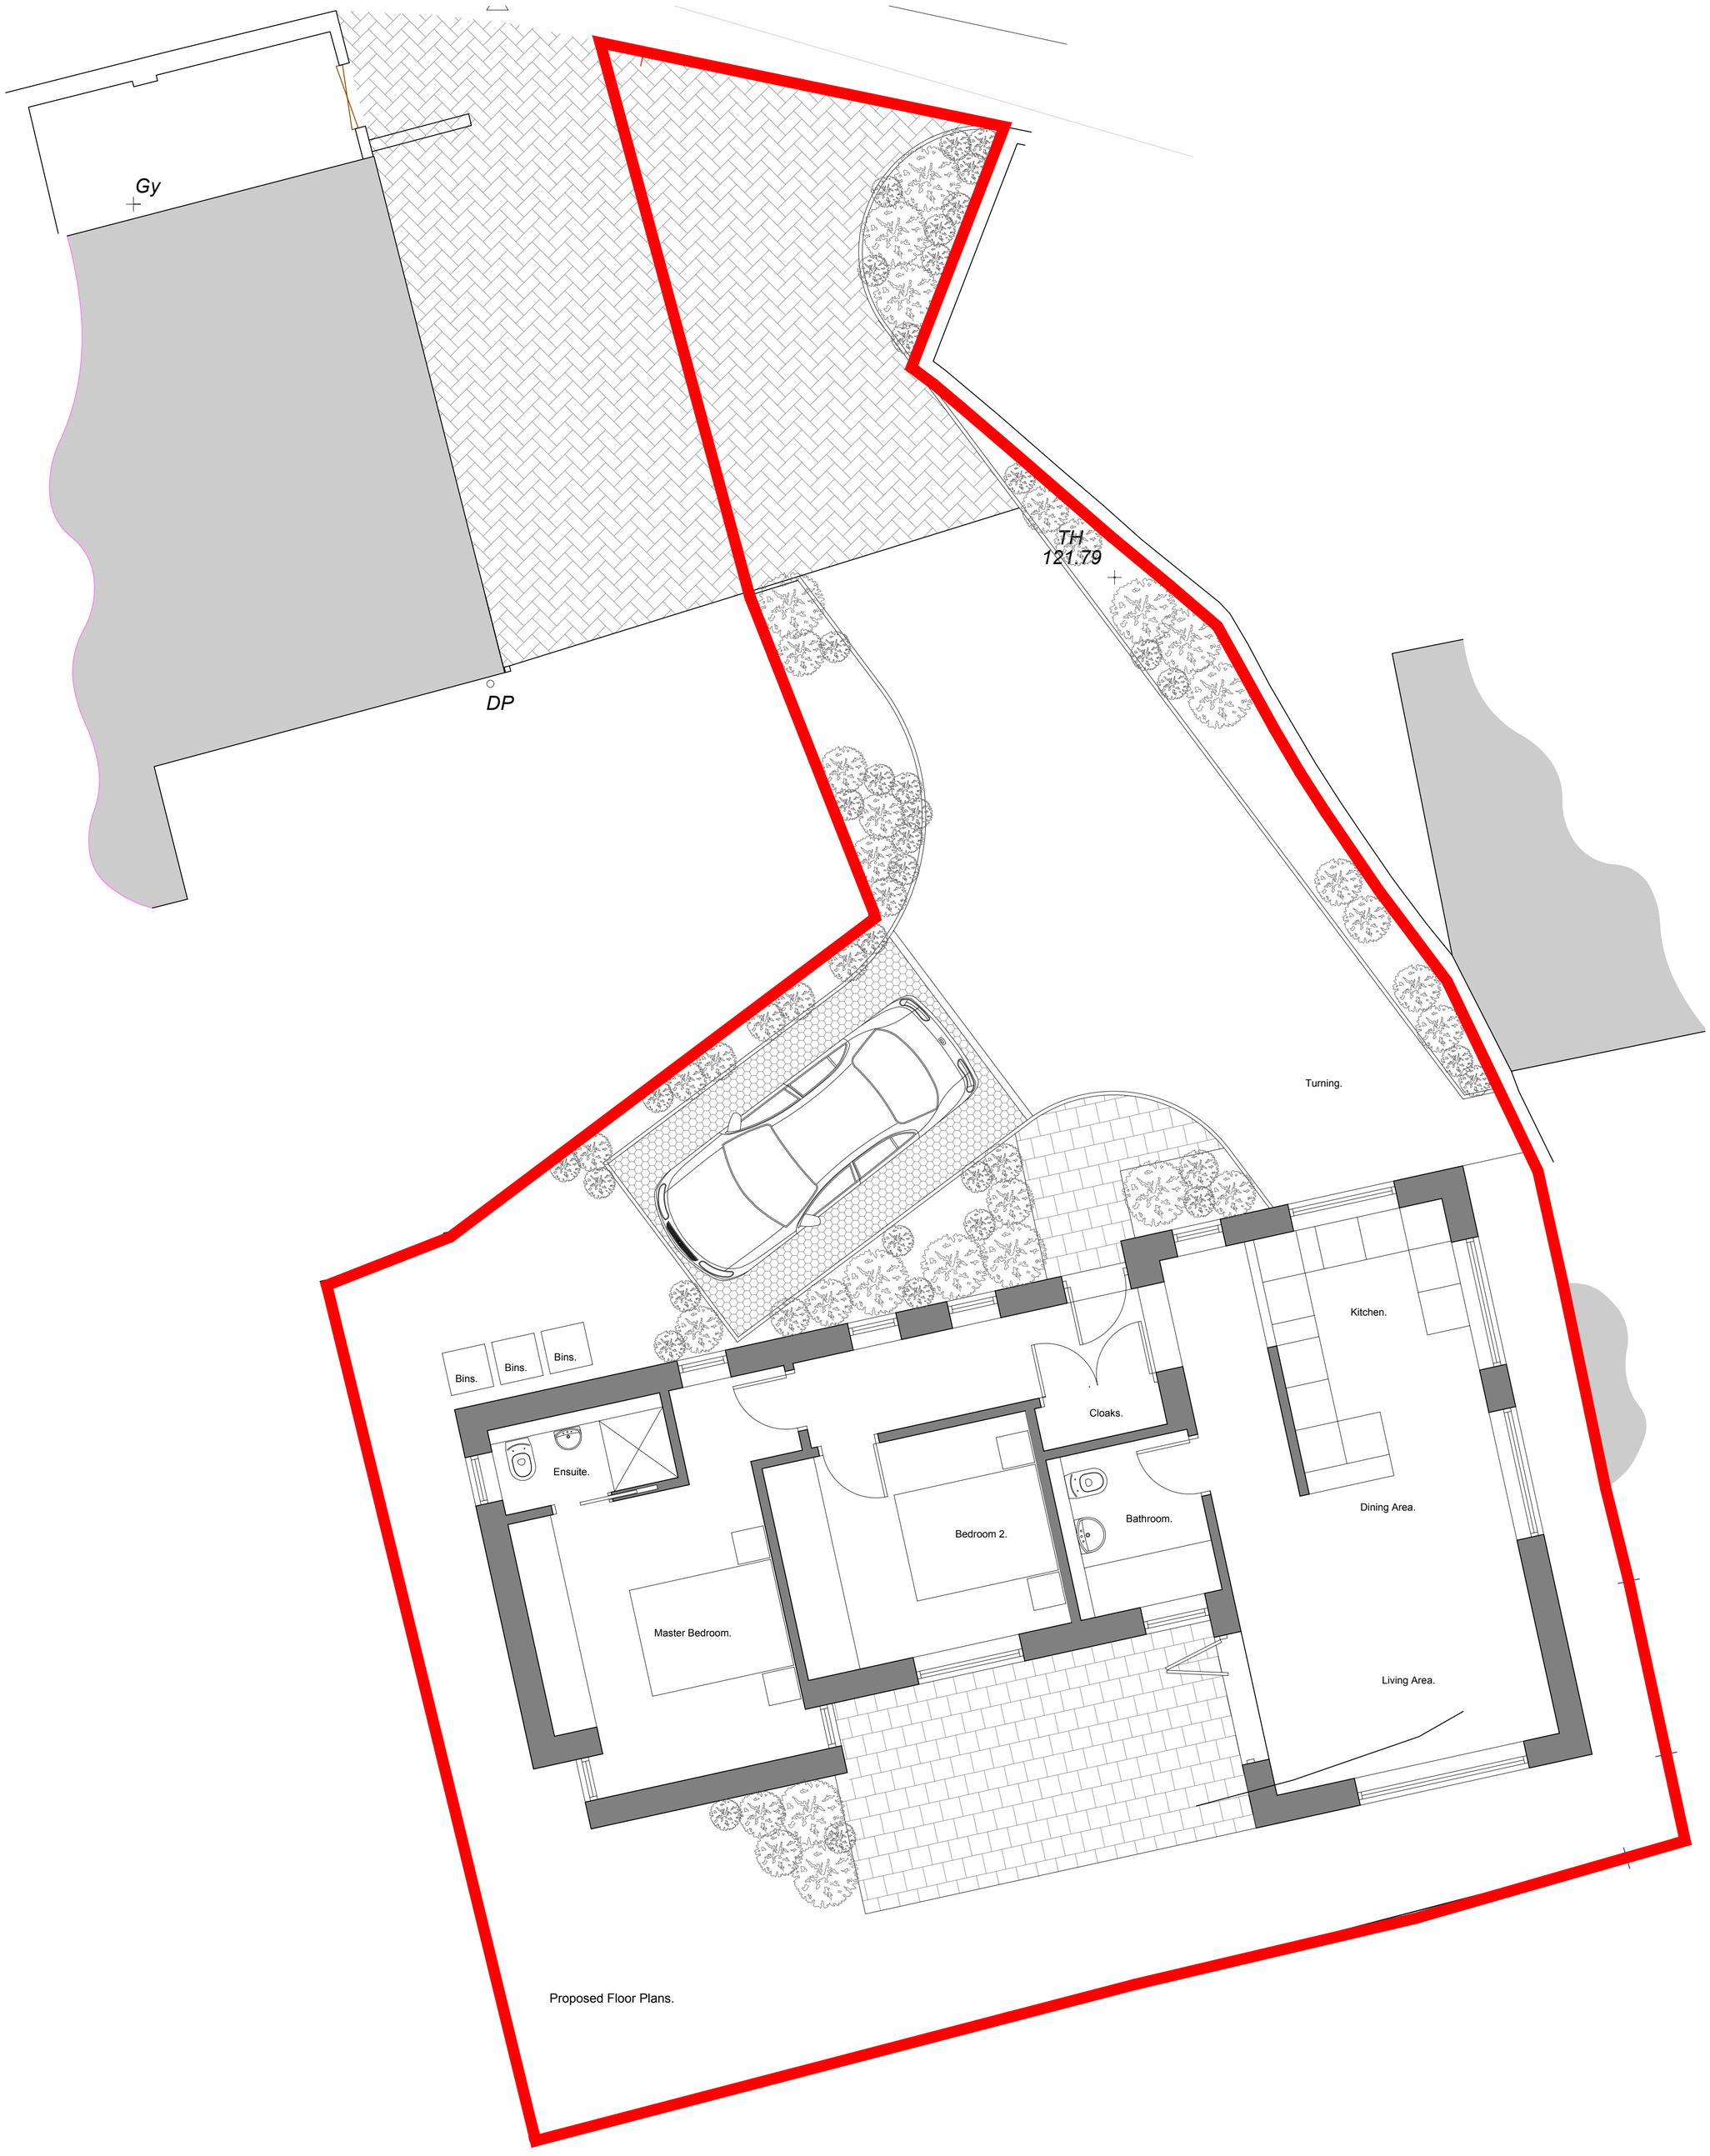

Proposed Floor Plans.

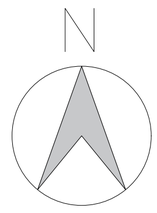

NOTES:
1. Insert note.

Rev.	Drawn	Comments	Date

Status Planning Application

dkmy architects ltd
Davidson Keighley Marston Yates
10 Spencer Road, Belper, Derbyshire, DE56 1JY
e: info@dkmy.co.uk
m: 07847 328 233
w: www.dkmy.co.uk

PROJECT
Proposed detached bunglow.
1 Upper Marehay Road, Ripley.

CLIENT
Mr. O. Brand.

TITLE
Proposed plans and elevations.

DRAWN	CHECKED	
RjK		
NUMBER	REVISION	ORIGINAL SIZE
21-139-08-10	/	A1
SCALE	DATE	
1:50 / 1:100	Jan' 22	