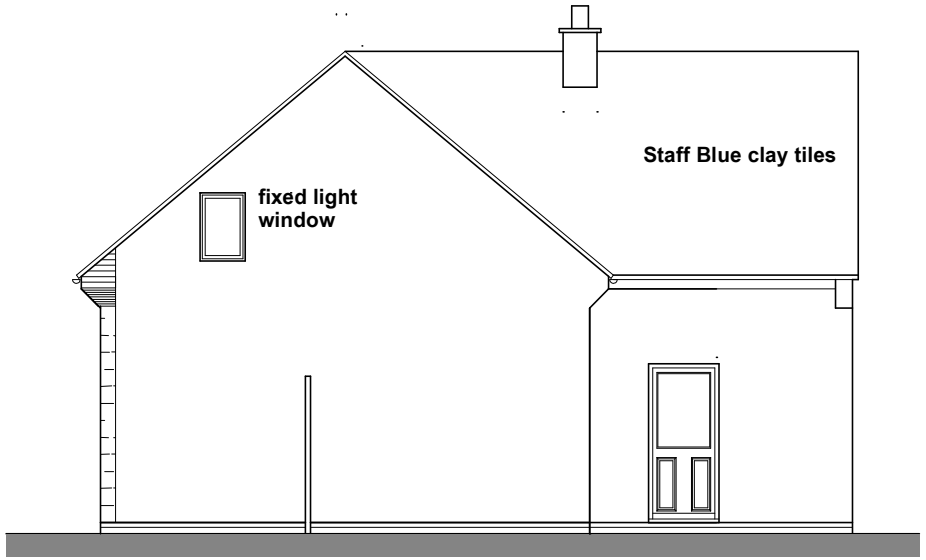

West Elevation

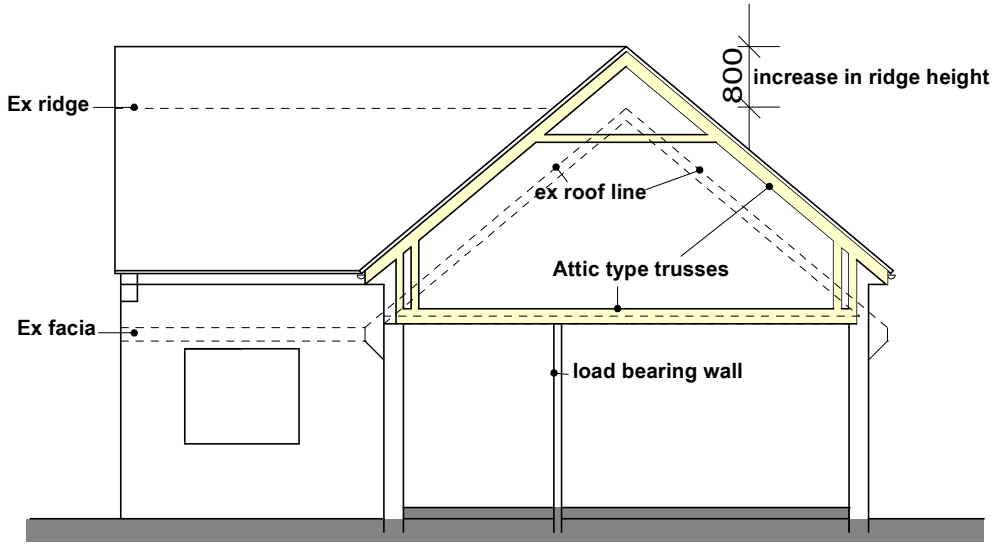

Section "A-A"

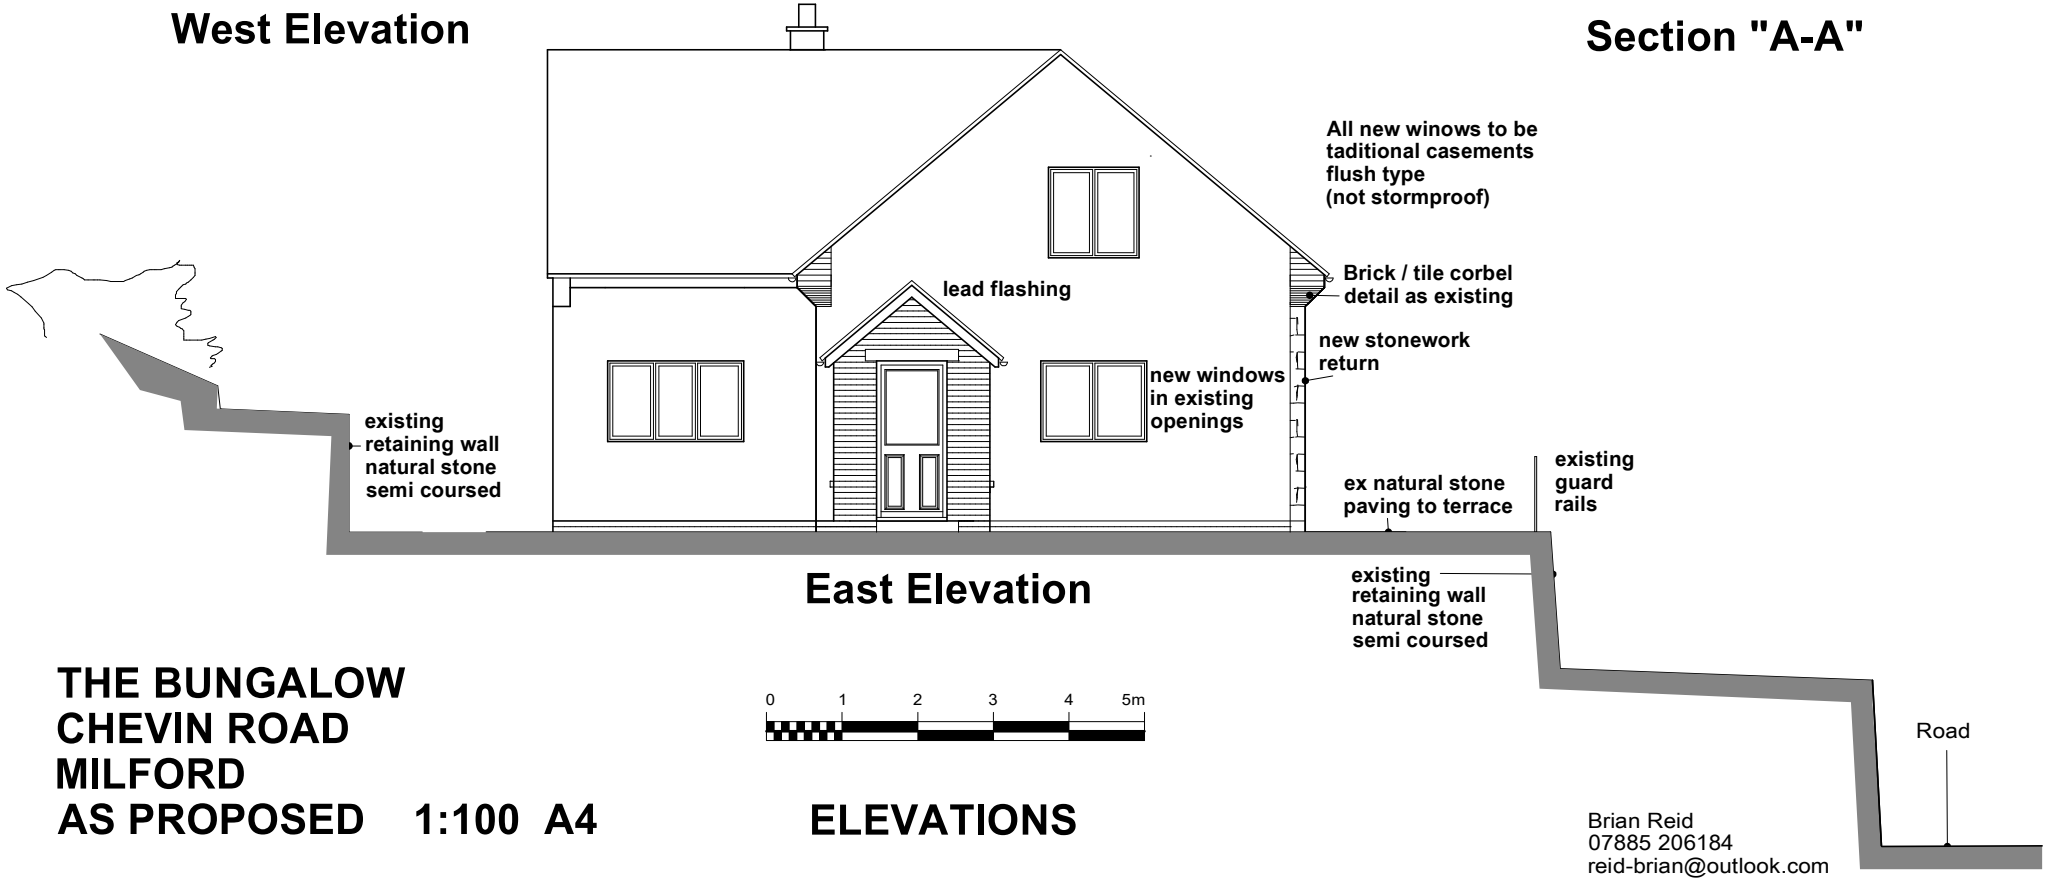

East Elevation

THE BUNGALOW
CHEVIN ROAD
MILFORD
AS PROPOSED 1:100 A4

0 1 2 3 4 5m

ELEVATIONS

Brian Reid
07885 206184
reid-brian@outlook.com