

Boundary Fencing Elevation - North Boundary, from proposal site

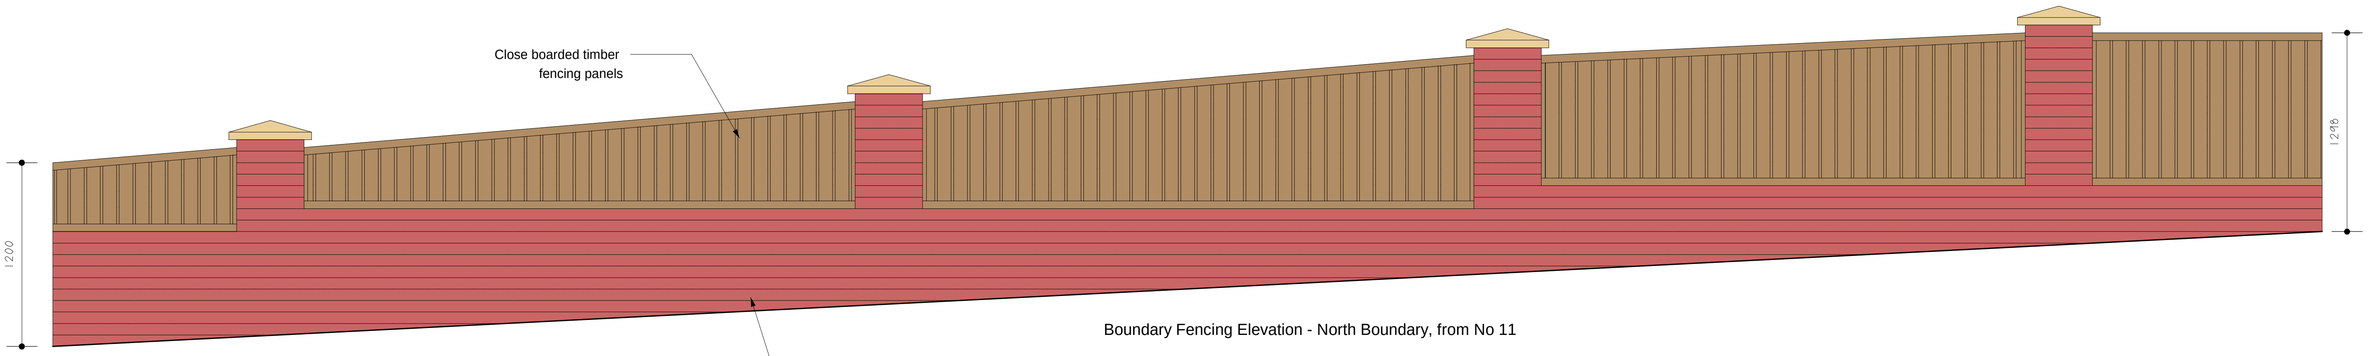

Boundary Fencing Elevation - North Boundary, from No 11

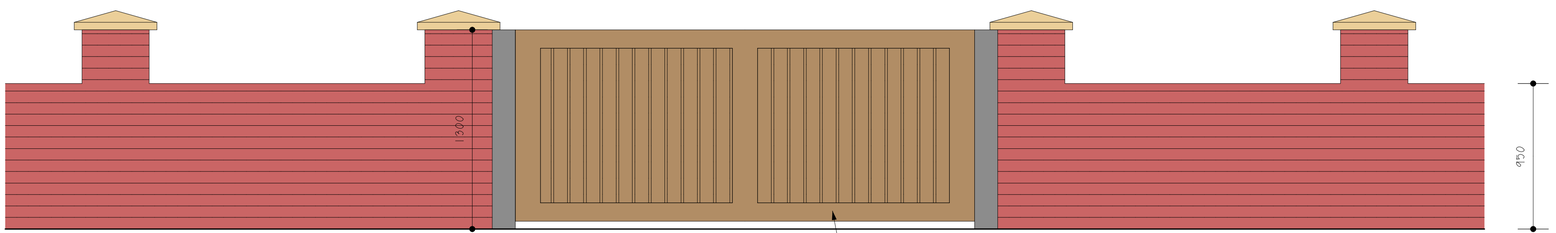

East Boundary Elevation

Scale Bar (1:20)

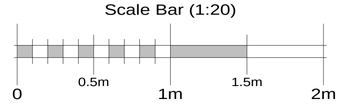

Site :
Land Adjacent 11 West Hill, Codnor

Project :
Proposed New Build Dwelling

Drawing :
Fencing And Gates Elevations As Proposed

Scale :
1:20 (A1)

Drawing No :
18/11WHC/05ag

Do not scale dimensions from this drawing.
All dimensions in millimetres unless otherwise stated.
Check all dimensions on site prior to ordering of materials or commencement of works.

This drawing is Copyright MBDP Architecture Ltd, and may not be altered or copied, either manually or electronically, without the express written permission of the Copyright owner.

mbdp architecture ltd
39 Recreation Street, Long Eaton
Nottingham NG10 2DW
Tel : 0115 9726002
email : info@mbdp.co.uk
website : www.mbdp.co.uk