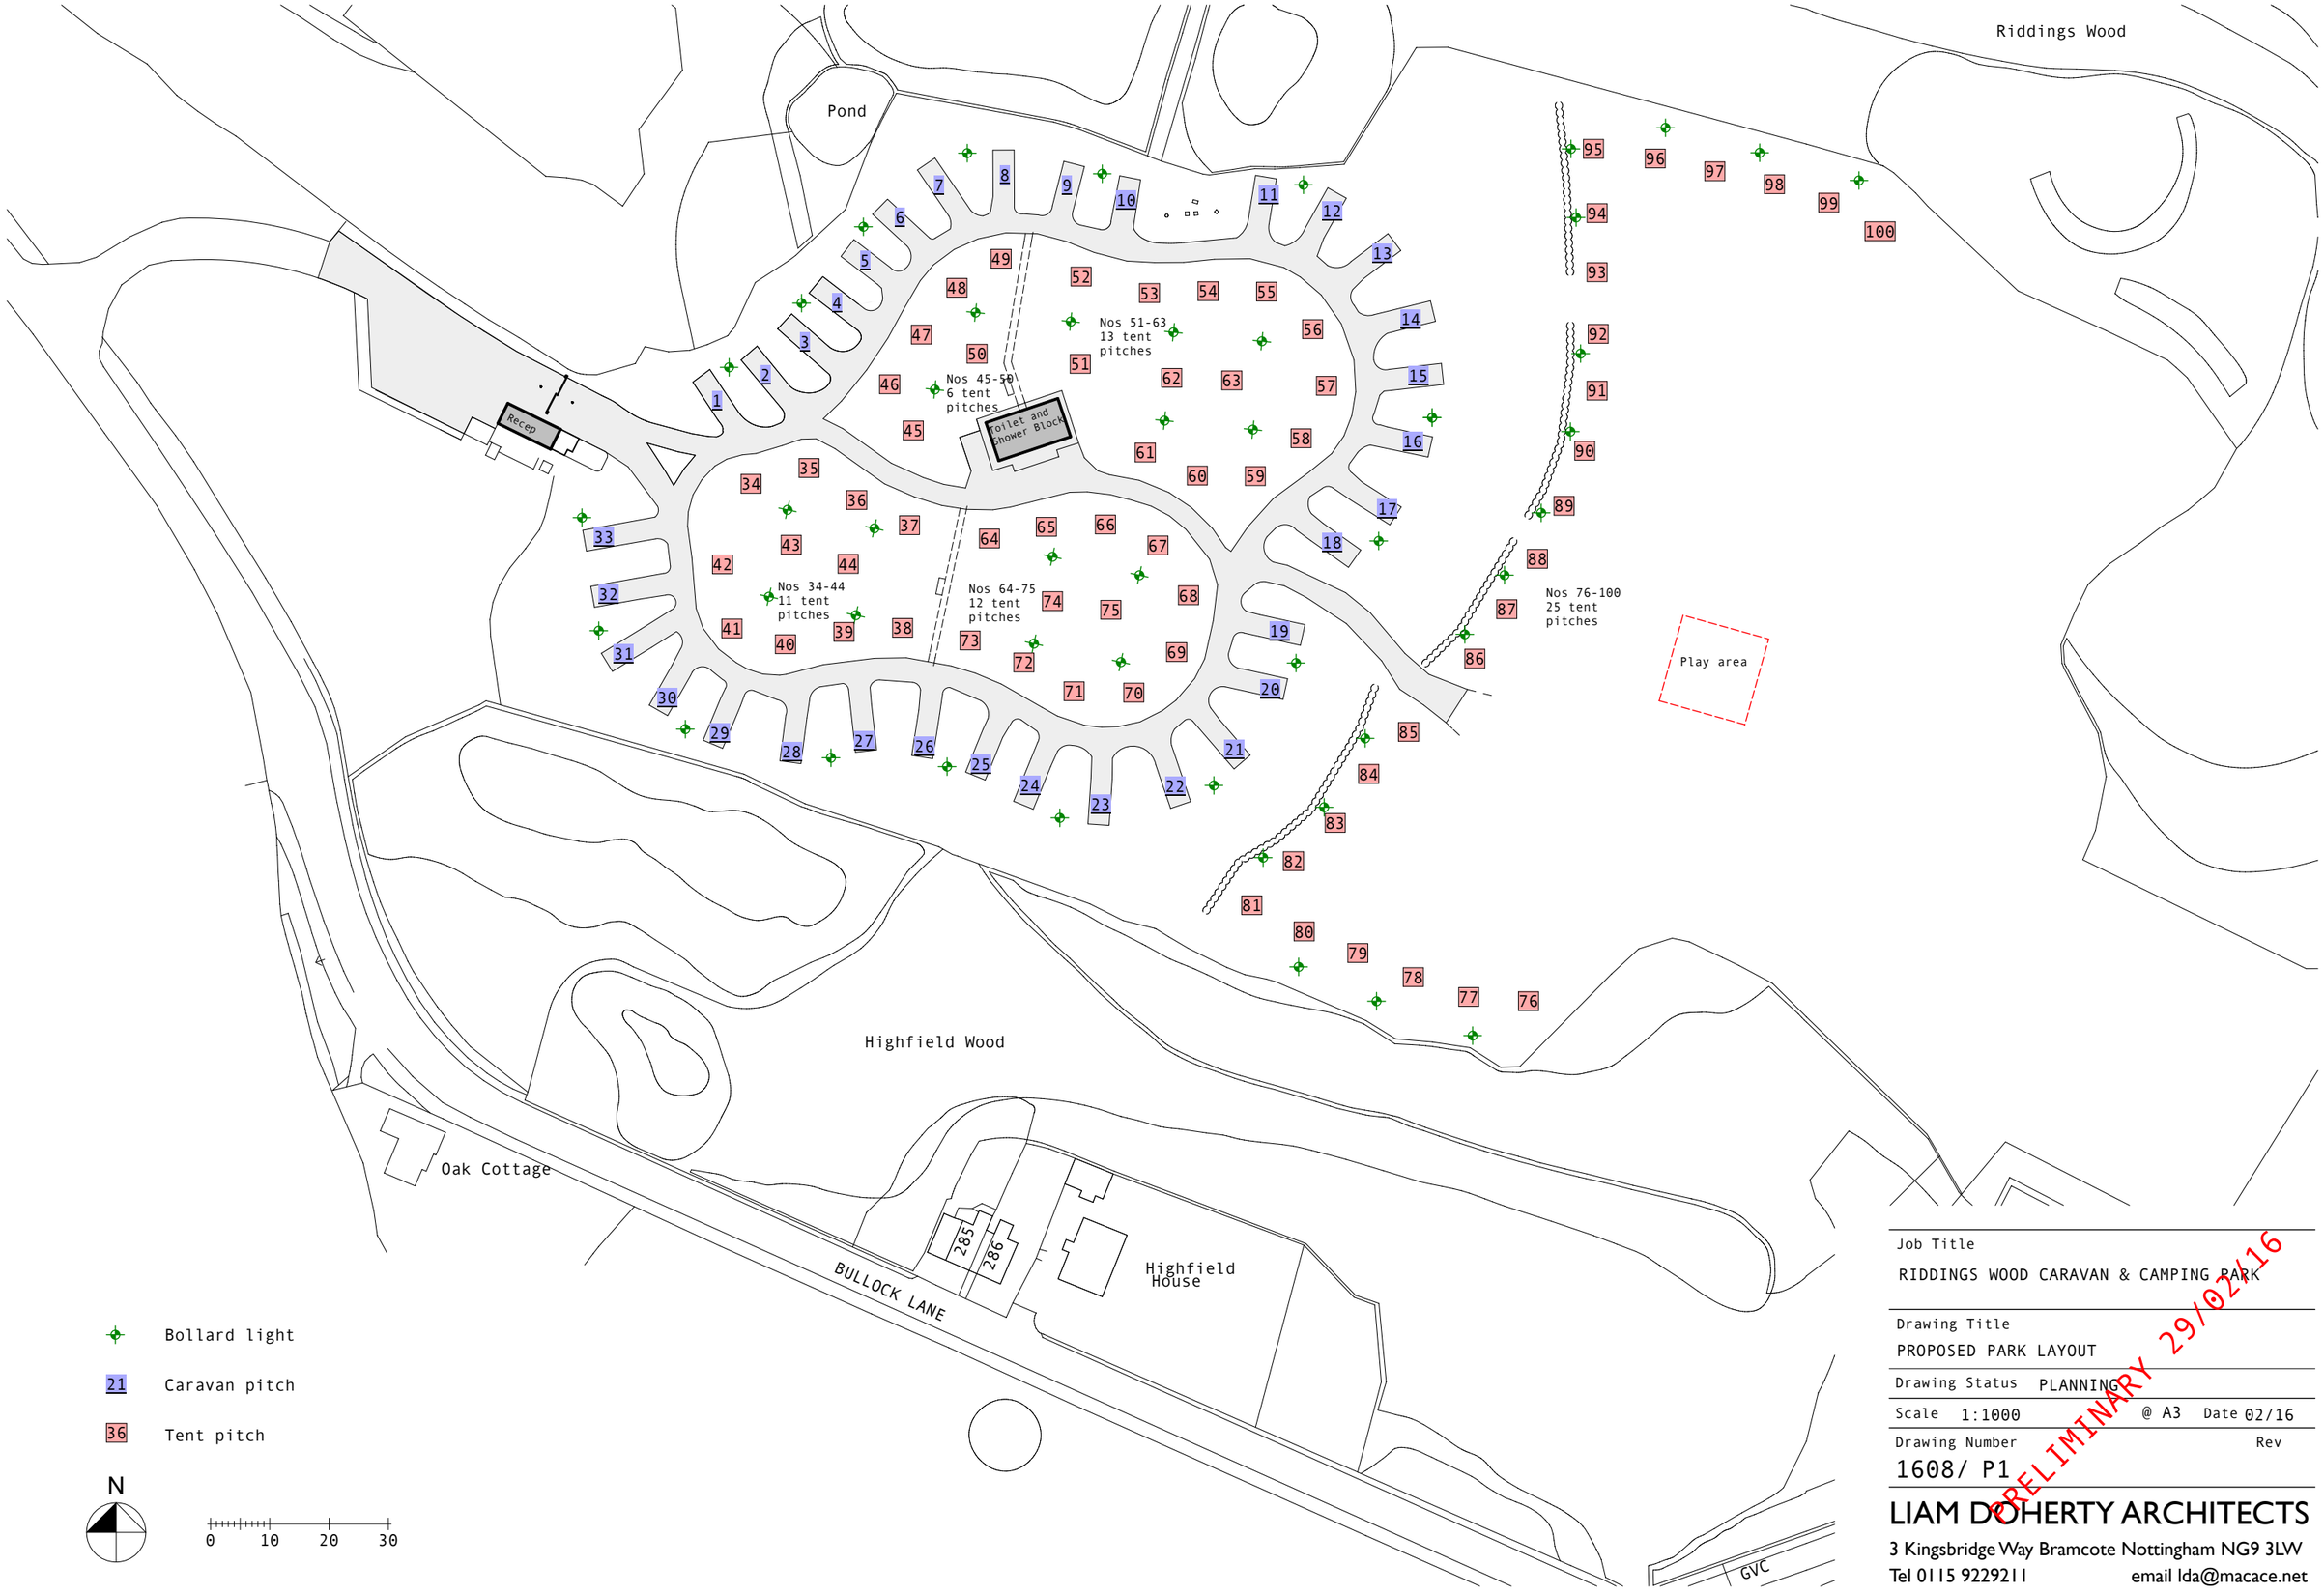

Job Title
RIDDINGS WOOD CARAVAN & CAMPING PARK

Drawing Title
PROPOSED PARK LAYOUT

Drawing Status PLANNING

Scale 1:1000 @ A3 Date 02/16

Drawing Number 1608/ P1 Rev

PRELIMINARY 29/02/16

LIAM DOHERTY ARCHITECTS
3 Kingsbridge Way Bramcote Nottingham NG9 3LW
Tel 0115 9229211 email lda@macace.net