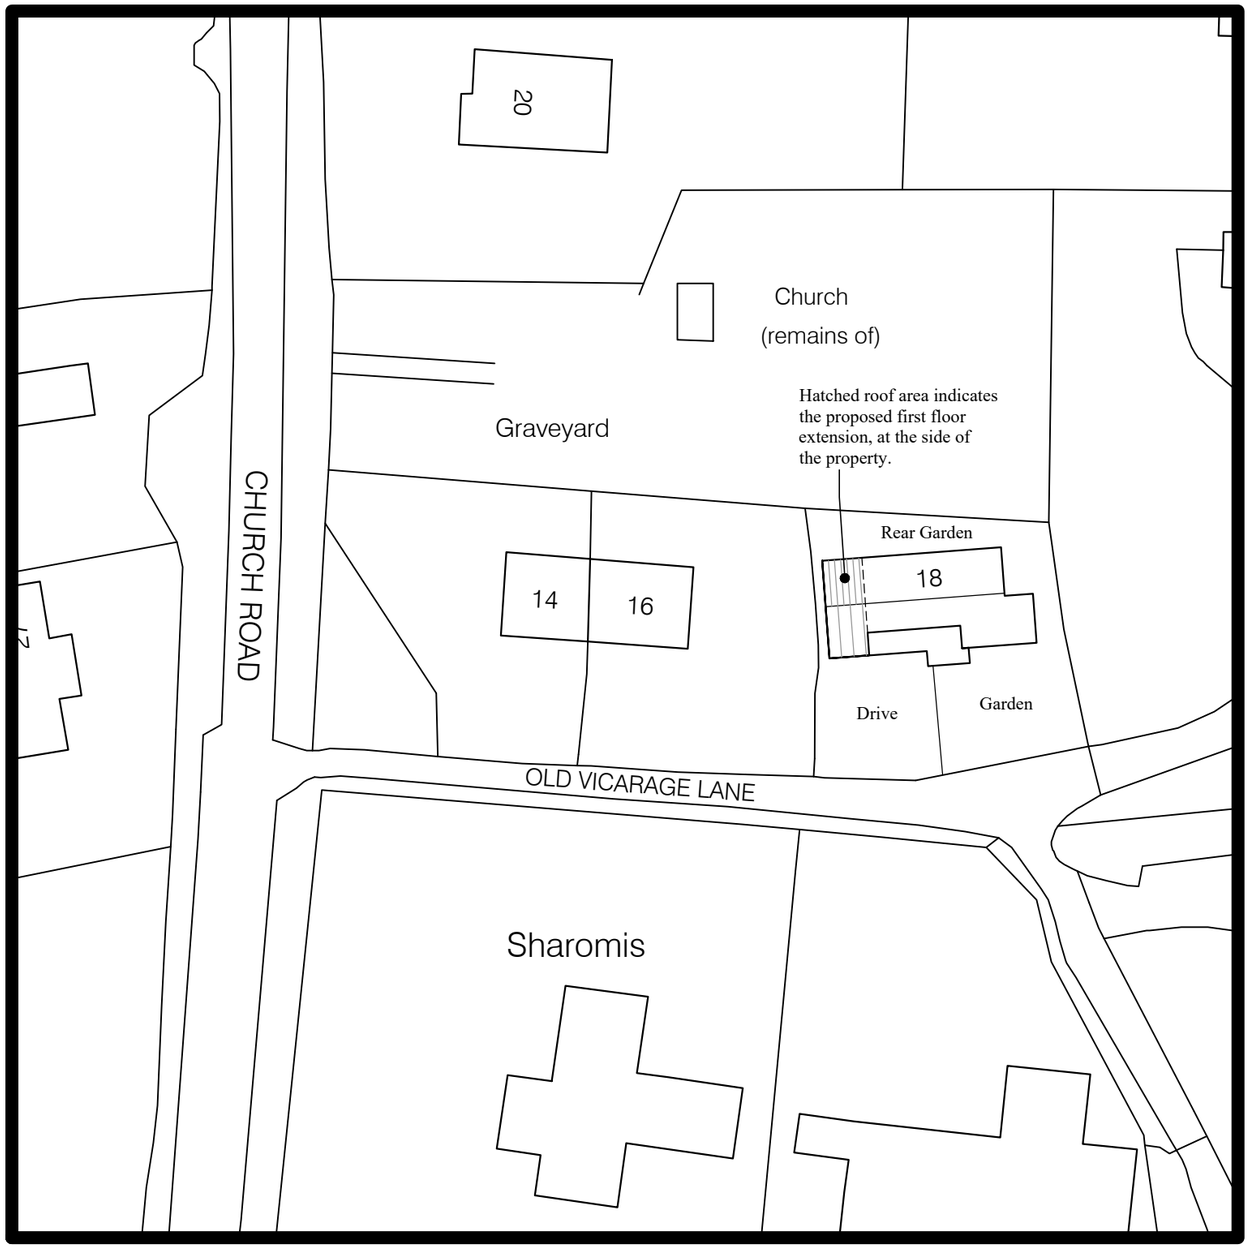

Proposed Site Plan - scale 1:500

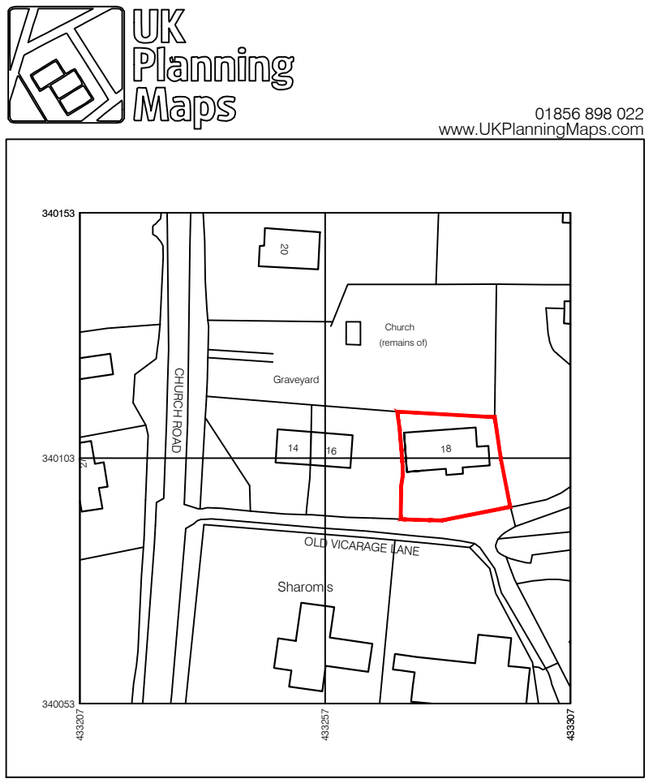

Produced on 12 January 2022 from the Ordnance Survey National Geographic Database and incorporating surveyed revision available at this date.
This map shows the area bounded by 433207 340053,433307 340053,433307 340153,433207 340153,433207 340053
Reproduction in whole or part is prohibited without the prior permission of Ordnance Survey.
Crown copyright 2022. Supplied by copla ltd trading as UKPlanningMaps.com a licensed Ordnance Survey partner (100054135).
Data licence expires 12 January 2023. Unique plan reference: v1c//736785/996666

10 0 10 20 30 40 50

Location Plan - scale 1:1250

N

Client: Mr & Mrs Frost	Scale: 1:1250 @ A3
Job Add.: 18 Old Vicarage Lane, Quarndon, Derby. DE22 5JB	Date: Jan 2022 / Rev: -
Dwg Title: Proposed Site Plan & Location Plan	Dwg No: 2022-01-02-03