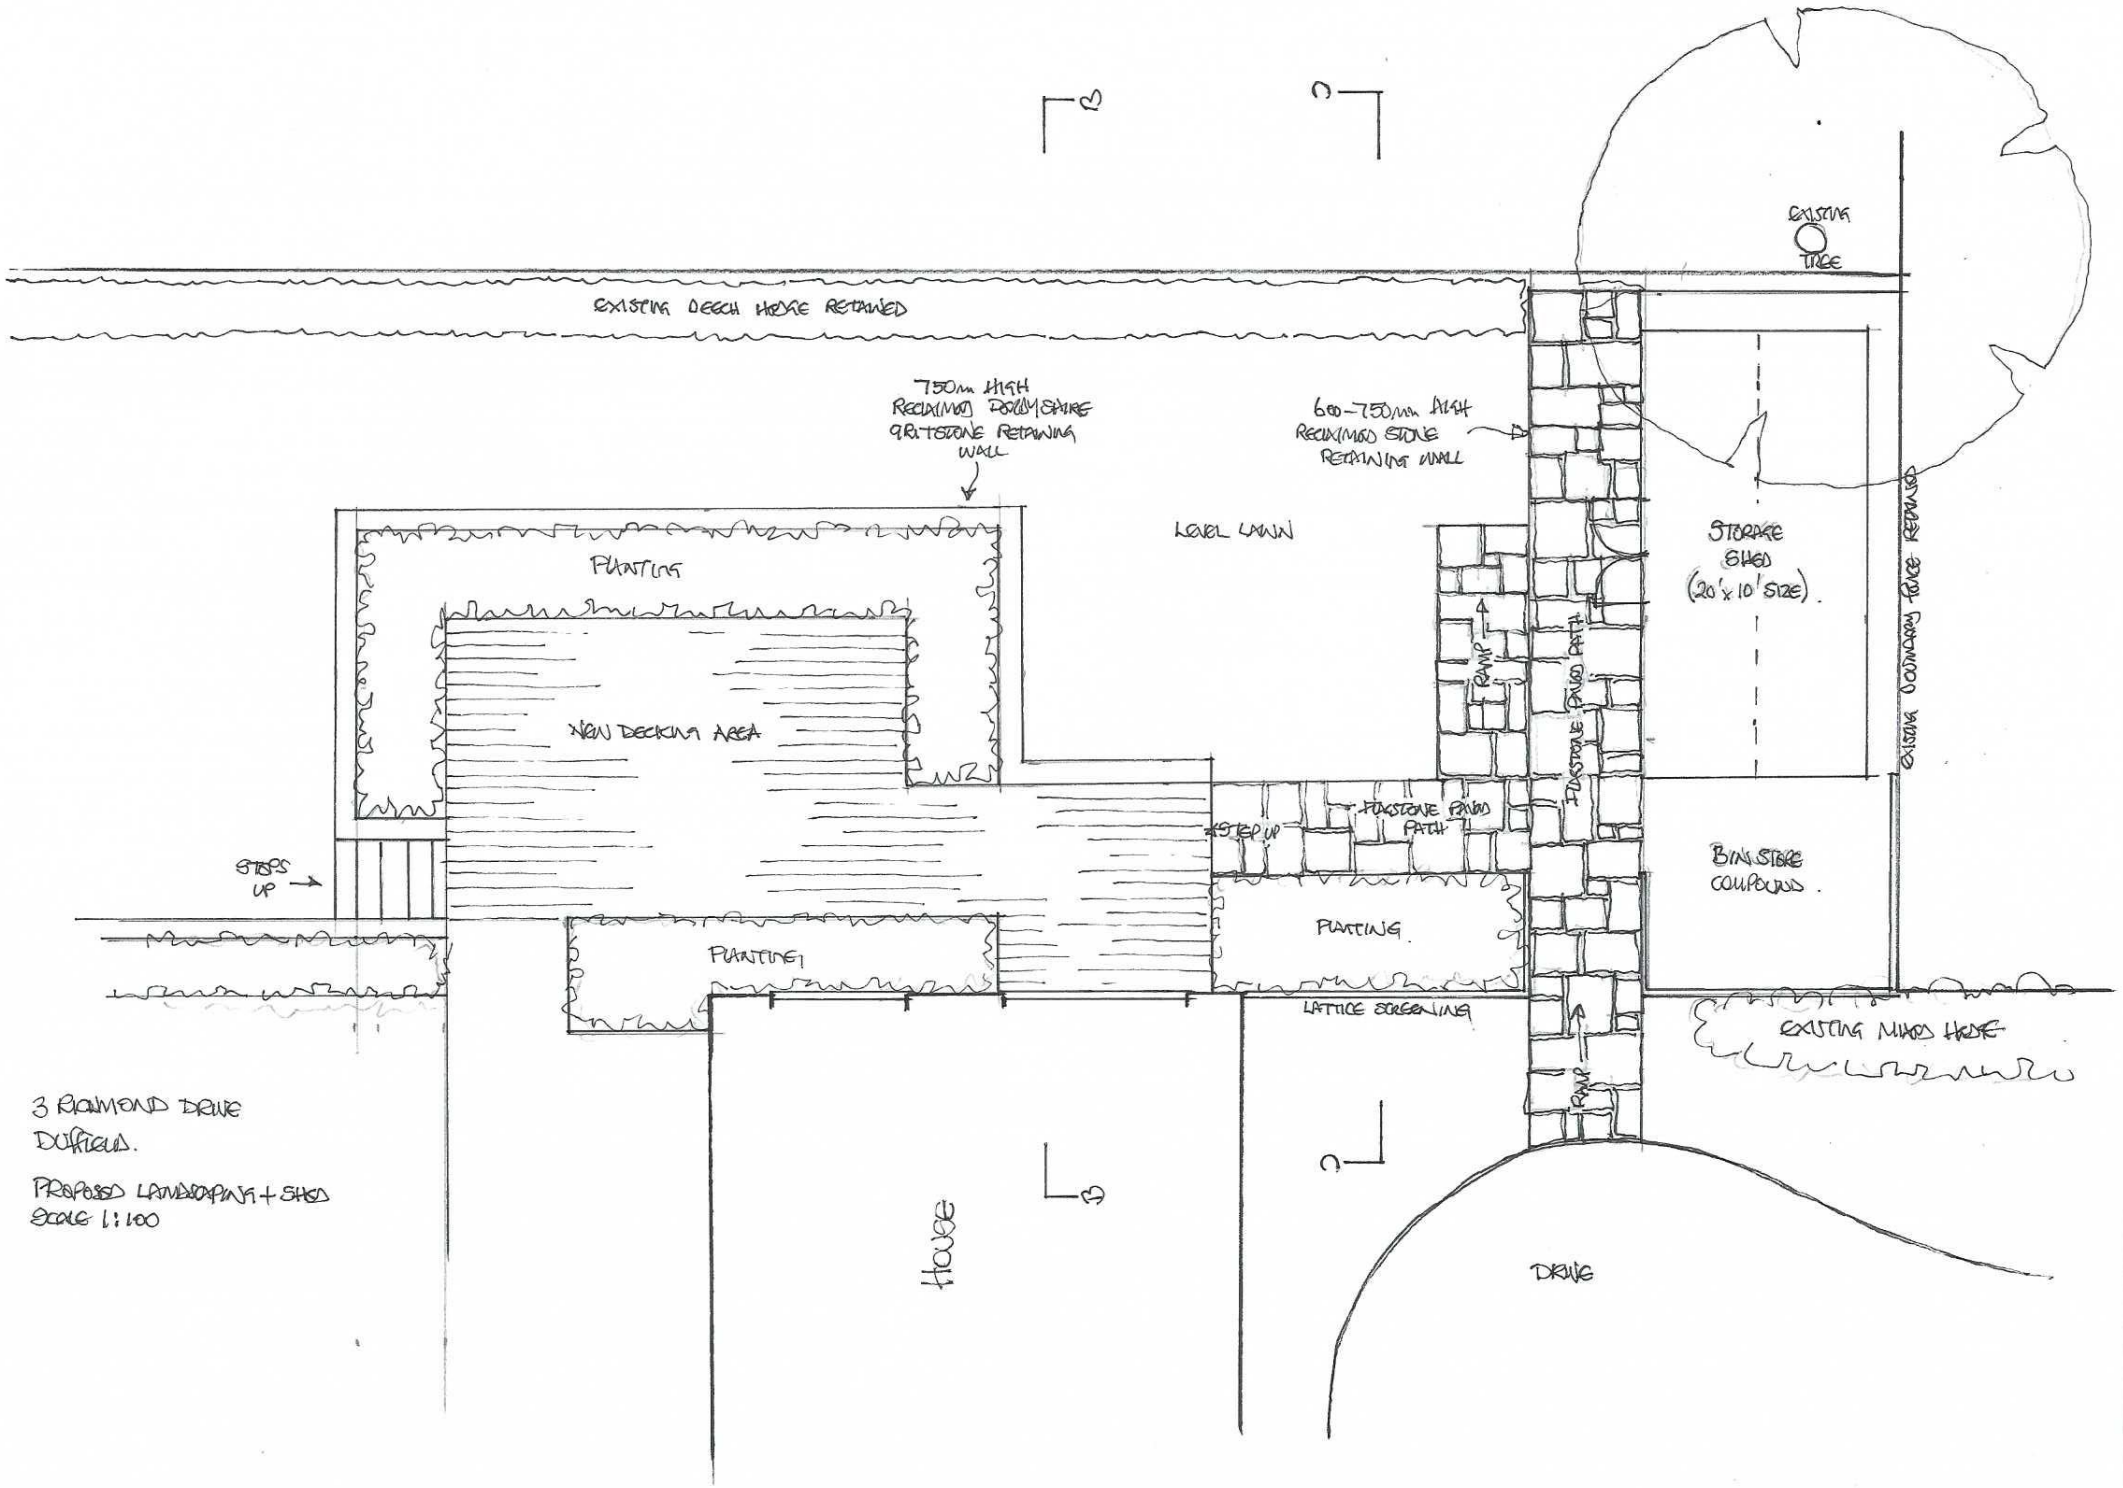

3 RICHMOND DRIVE
DUFFIELD.

PROPOSED LANDSCAPING + SHED
SCALE 1:100