AVA / 2021 / 1340

Richard Thompson


Land off Kirkham lane.


Fritchley

Belper

DE562FS.

Gradient Change Elevations -Scale 1:200 at A4

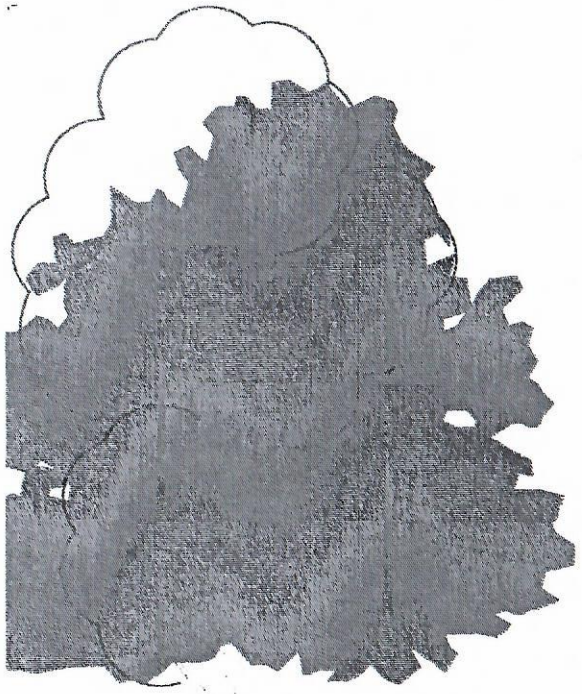

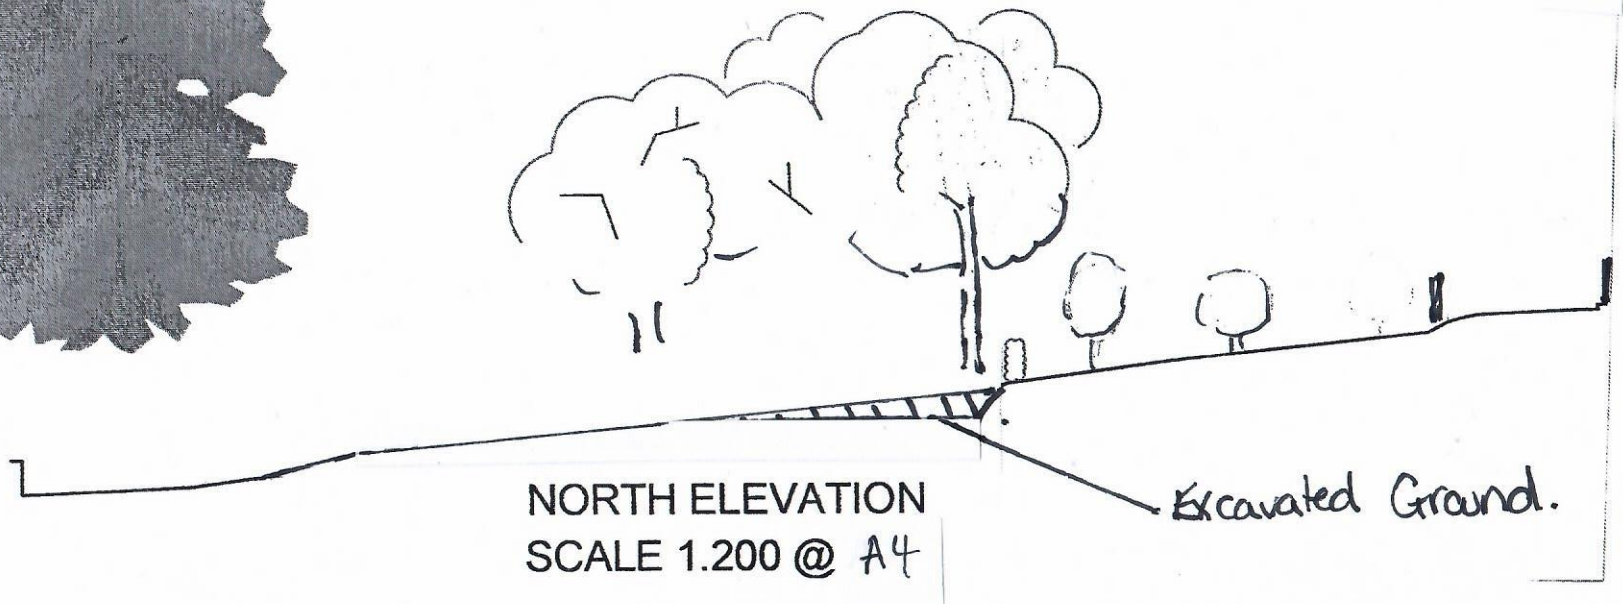

NORTH ELEVATION
SCALE 1.200 @ A4

Richard Thompson AVA/2021/1340


Land off Kirkham lane.

Fritchley

Belper

DE562FS.

Gradient Change Elevations -Scale 1:200 at A4

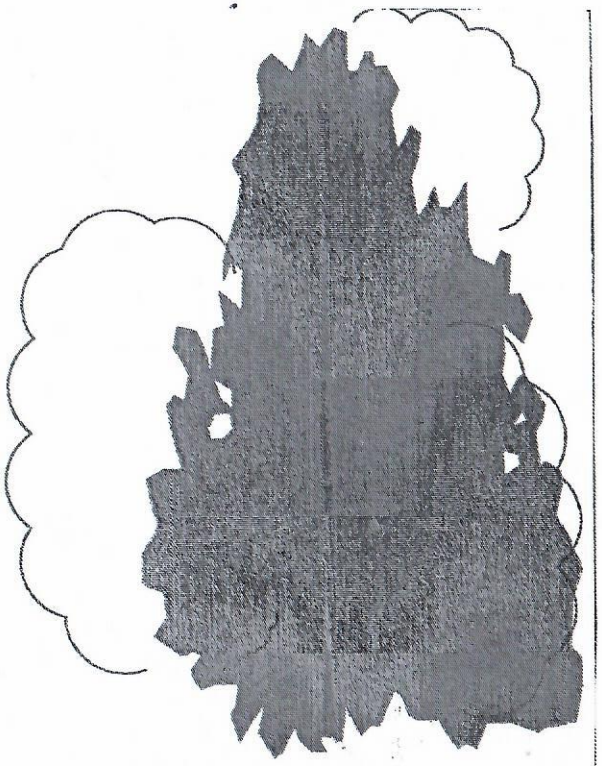

SOUTH ELEVATION Scale 1:200 @ A4

Richard Thompson AVA/2021/1340


Land off Kirkham lane.

Fritchley


Belper

DE562FS.

Gradient Change Elevations -Scale 1:200 at A4

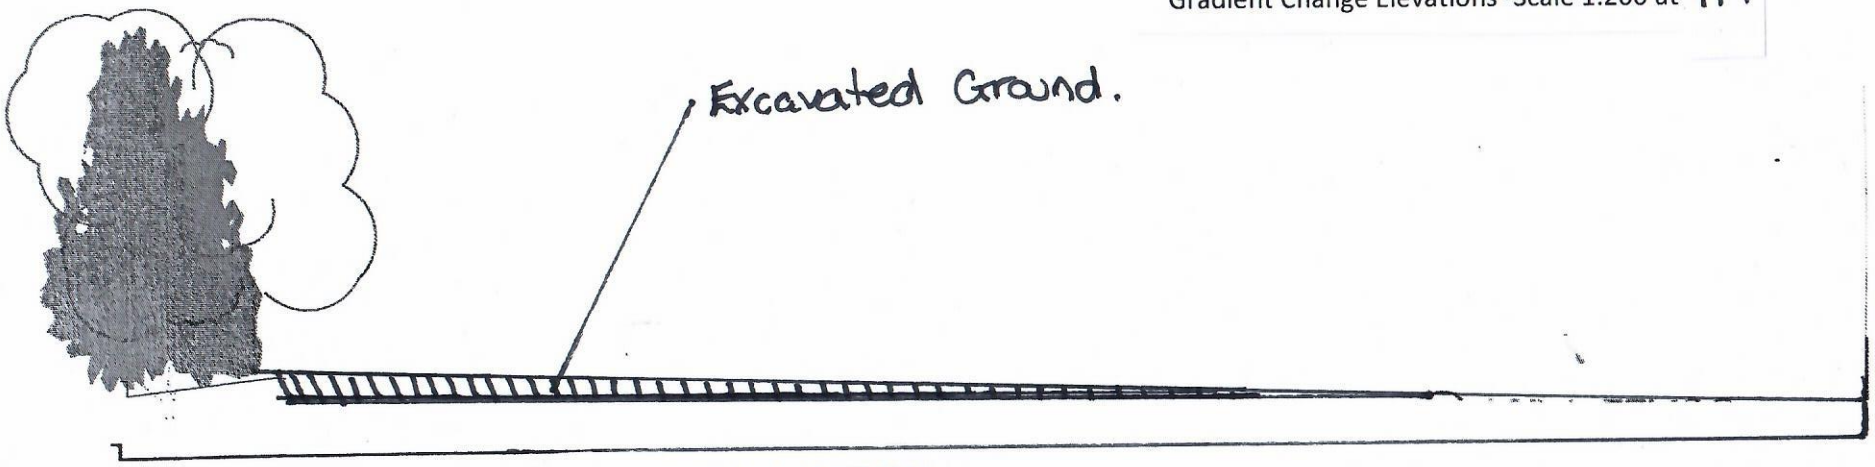

EAST ELEVATION
SCALE 1.200 @ A4

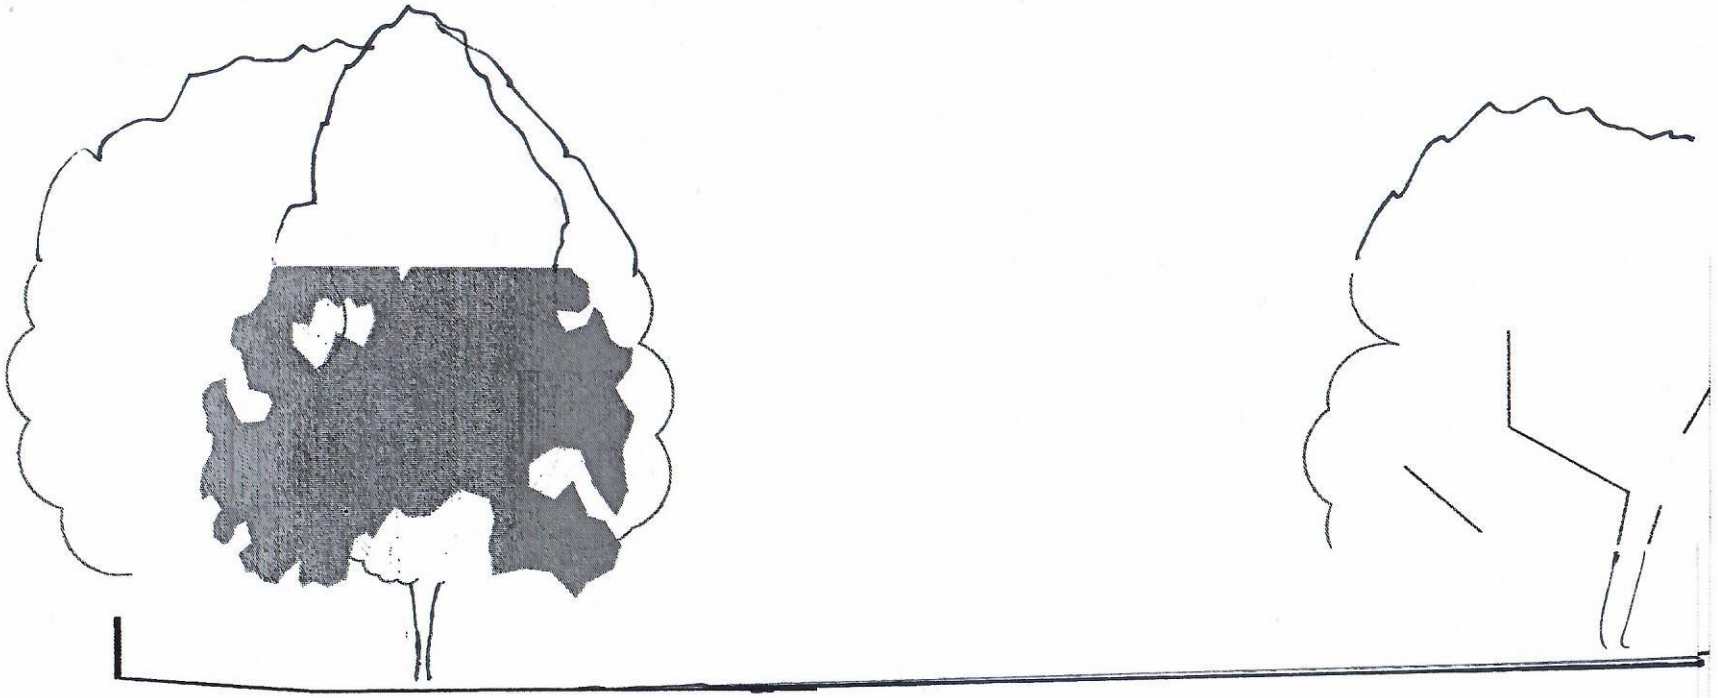

Richard Thompson AvA/2021/1340

Land off Kirkham lane.

Fritchley

Belper

DE562FS.

Gradient Change Elevations -Scale 1:200 at A4

WEST ELEVATION
SCALE 1.200 @ A4