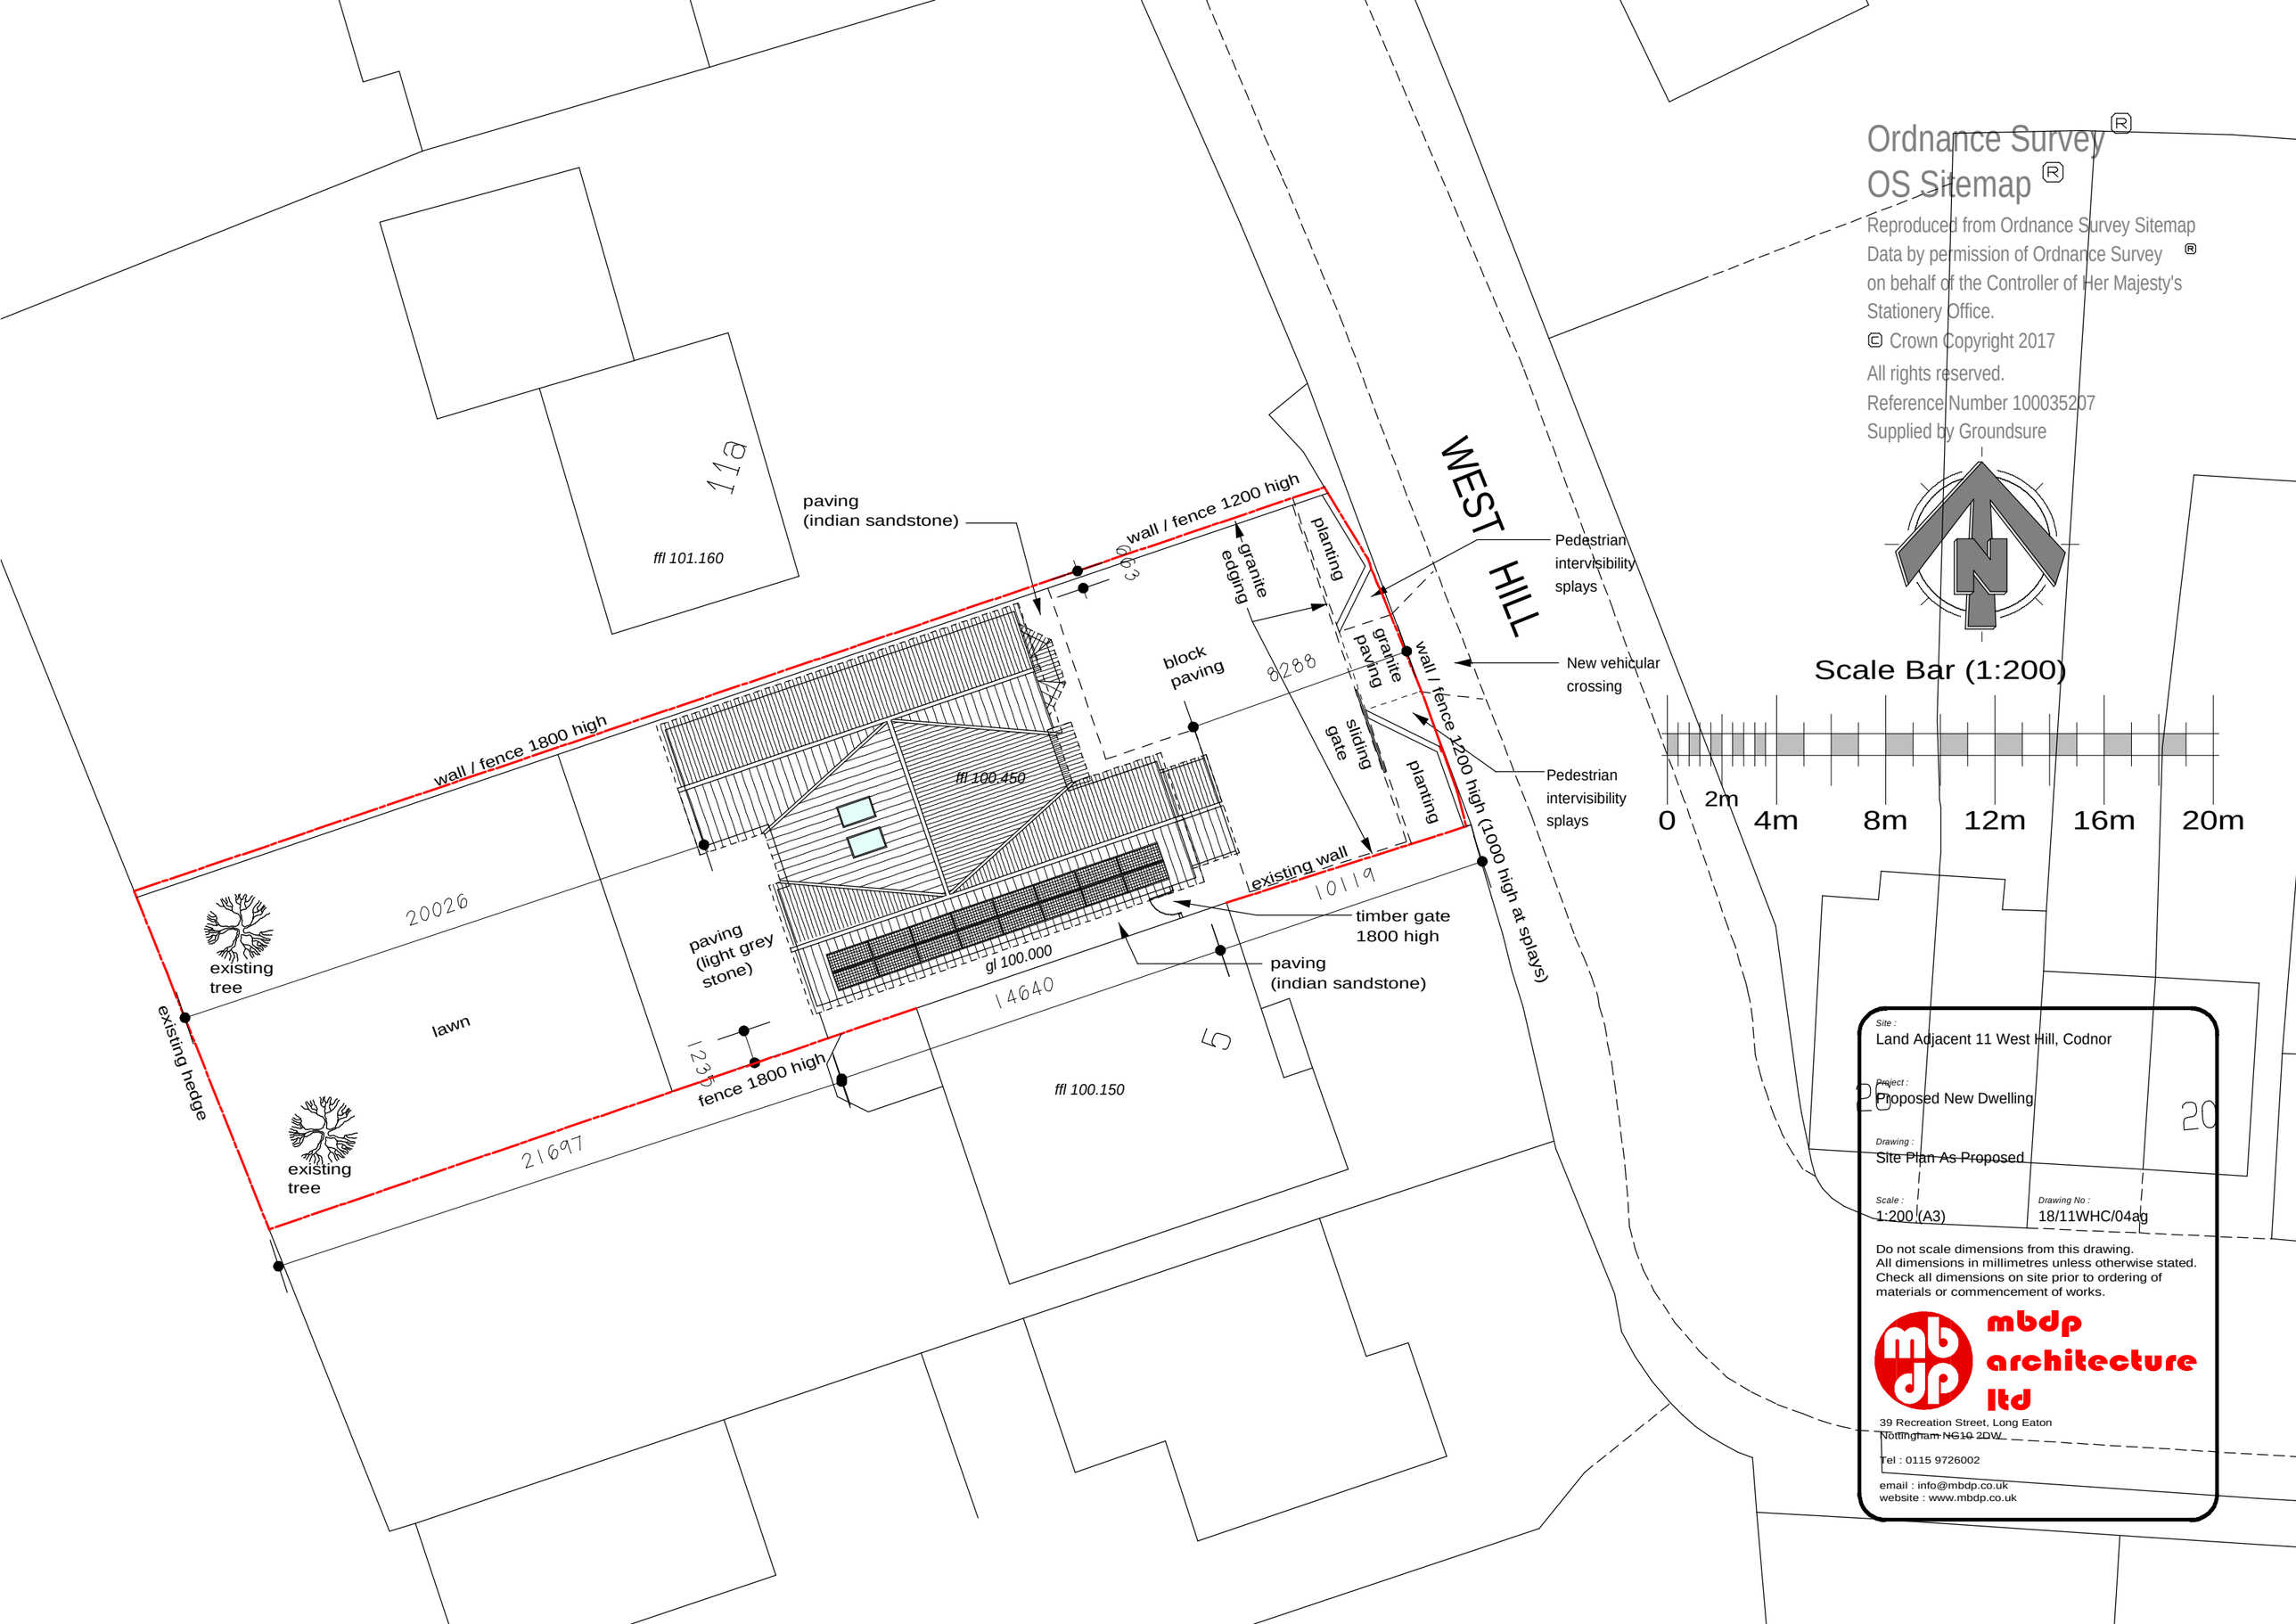

Ordnance Survey®
OS Sitemap®
Reproduced from Ordnance Survey Sitemap
Data by permission of Ordnance Survey®
on behalf of the Controller of Her Majesty's
Stationery Office.
© Crown Copyright 2017
All rights reserved.
Reference Number 100035207
Supplied by Groundsure

Site :
Land Adjacent 11 West Hill, Codnor

Project :
Proposed New Dwelling

Drawing :
Site Plan As Proposed

Scale :
1:200 (A3)

Drawing No :
18/11WHC/04ag

Do not scale dimensions from this drawing.
All dimensions in millimetres unless otherwise stated.
Check all dimensions on site prior to ordering of materials or commencement of works.

mbdp architecture ltd
39 Recreation Street, Long Eaton
Nottingham NG10 2DW
Tel : 0115 9726002
email : info@mbdp.co.uk
website : www.mbdp.co.uk