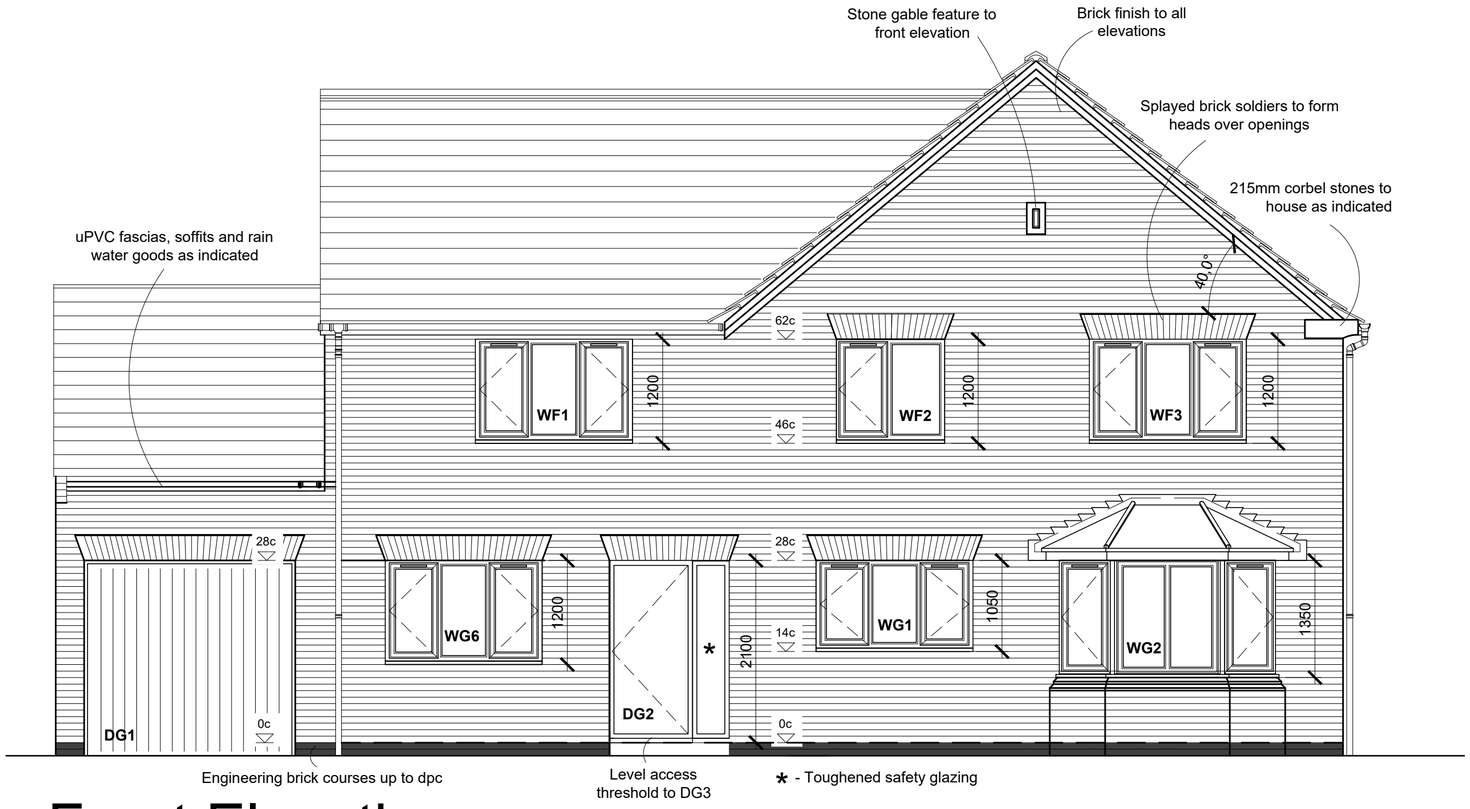

Front Elevation

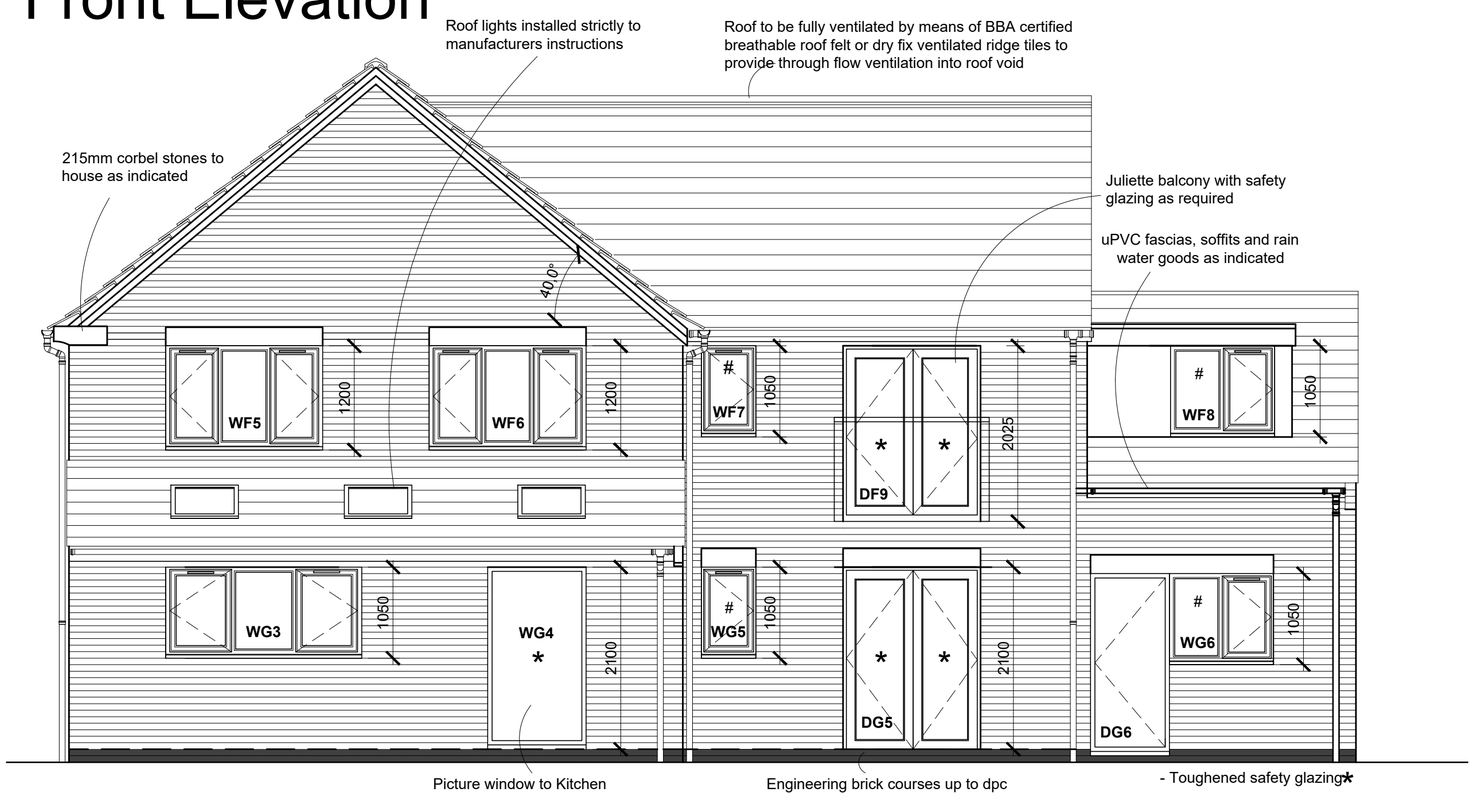

Rear Elevation

Notes

Registered in England & Wales No. 8624210

Read in conjunction with accompanying structural engineers designs, technical specification and all other associated documents as may be relevant.

All dimensions and proposed works to be checked on site and any discrepancy reported and rectified before proceeding with the works. The client is deemed to have checked, approved and authorised this drawing and any accompanying specification or associated documents, before any building work is procured or executed.

C	Kitchen extended
B	Amendments as per clients request
A	Amendments as per clients request

darleyfieldpropertieslimited
Architectural Planning & Design
8 Long Lea Drive, Aldercar, Derbyshire, NG16 4HS
T:07796 443435 E:darleyfieldproperties@gmail.com

Site

Land at Wirksworth Road,
Cowers Lane, Belper,
Derbyshire.

Drawing

Plot 5
Front & Rear Elevations

Date: Sept 2019	Scale: 1:50@A2
DWG: 5611/BR/5_03	Rev: C