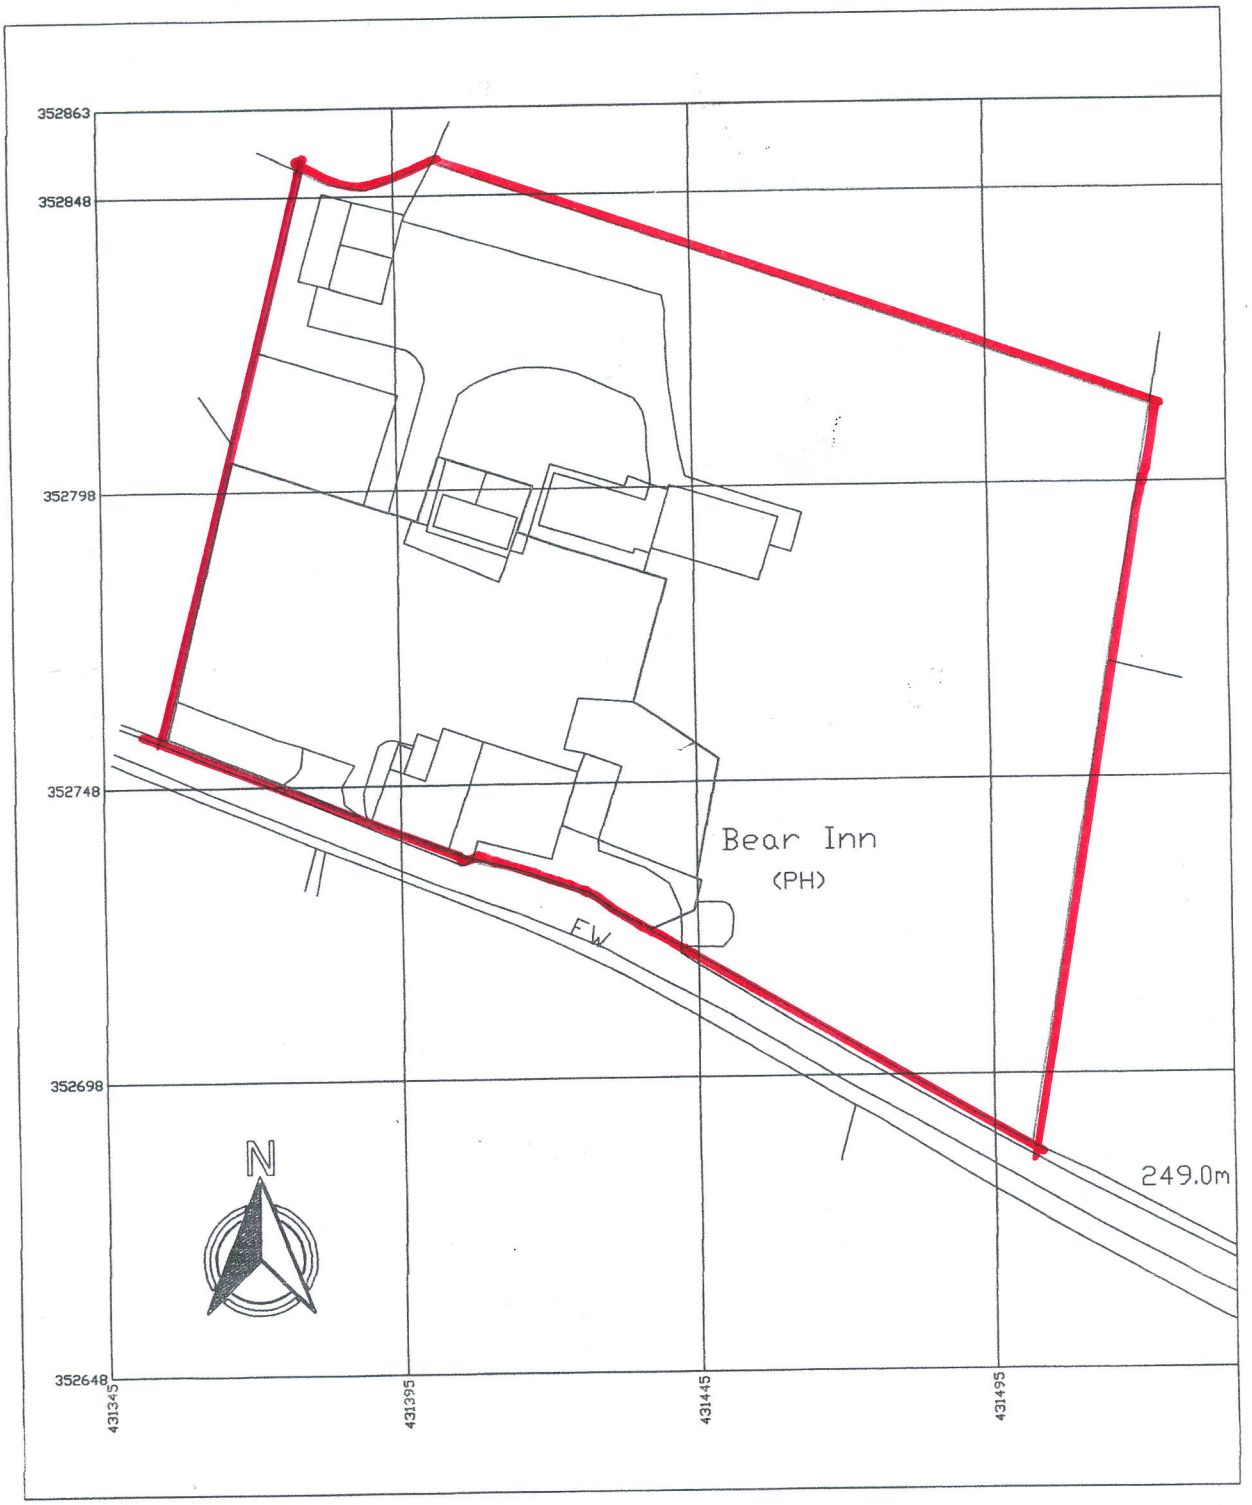

TITLE PLAN - Scale 1:1250

0 10 20

THE BEAR HOTEL ALDERWASLEY