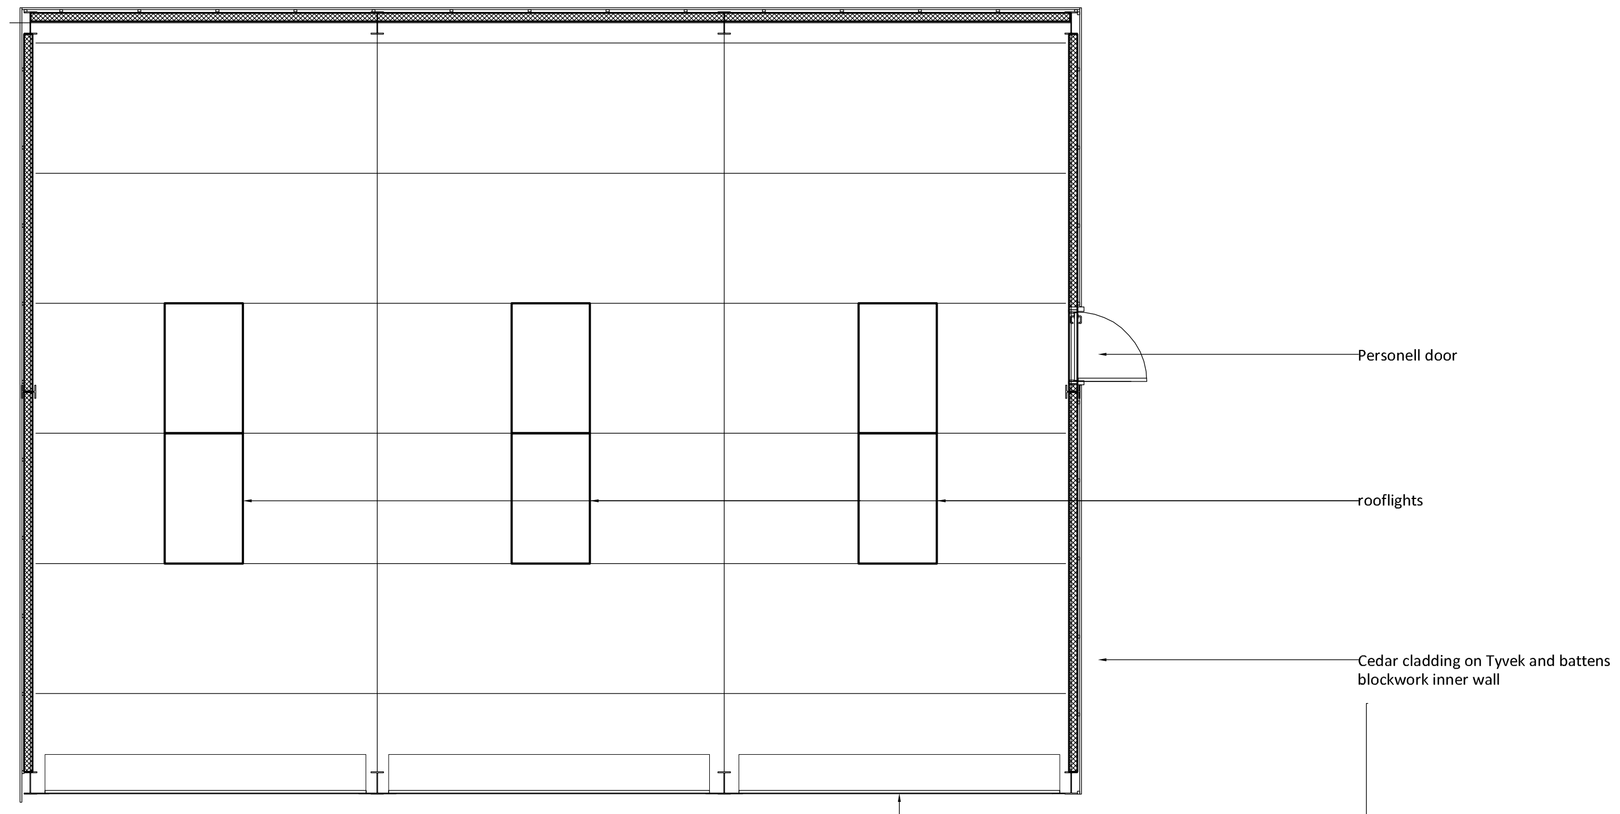

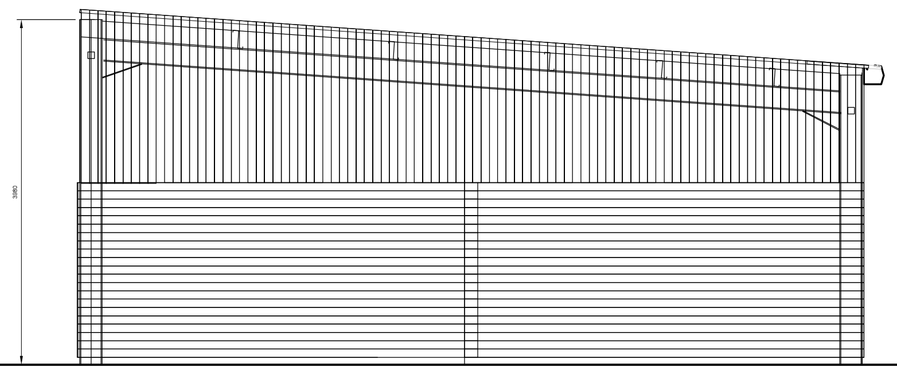

SOUTH ELEVATION

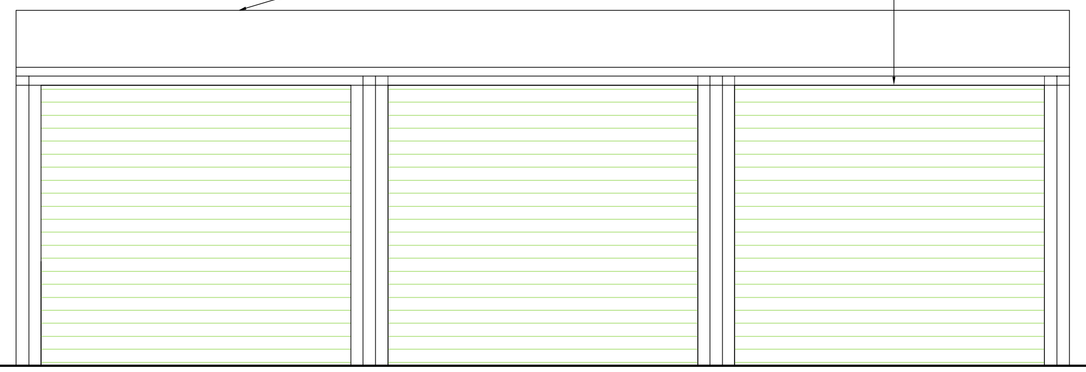

EAST ELEVATION

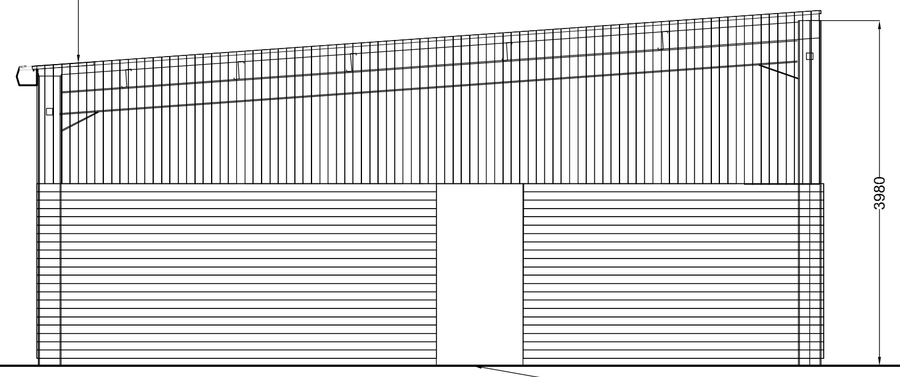

NORTH ELEVATION

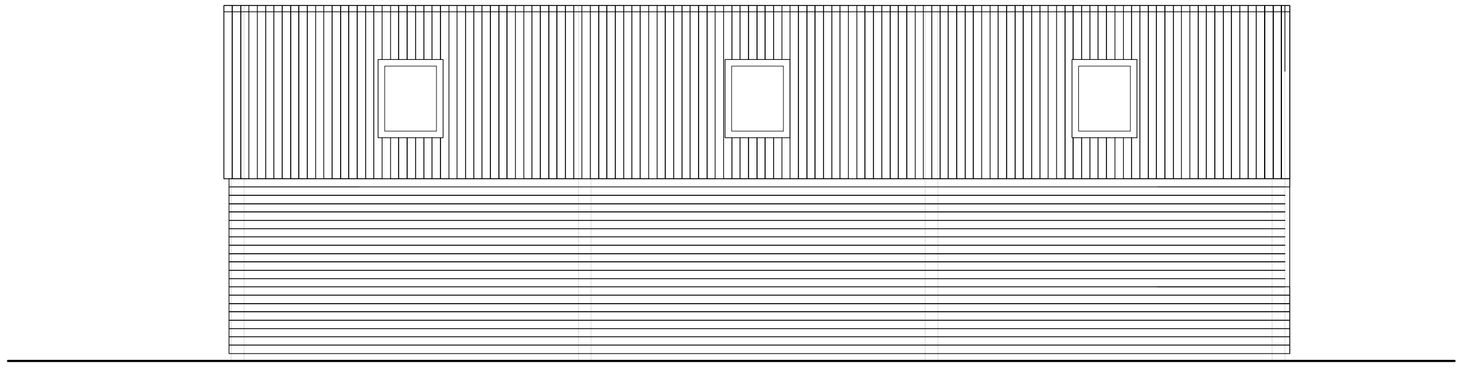

WEST ELEVATION

PHILIP HAYES ARCHITECT

arb Architects Registration Board
REG NO: 042370

Client:
Keith Marshall Clarke

Project:
The Bear Hotel BELPER RD

Title:
PROPOSED AGRICULURAL BARN
GROUND FLOOR PLANS
ELEVATIONS

Scale:	Drawn:	Date:	Checked:
1 50	PHH	MAY 2019	

Drawing no:	Rev:
PL 03	B

© This drawing remains the copyright Philip Hayes Architect