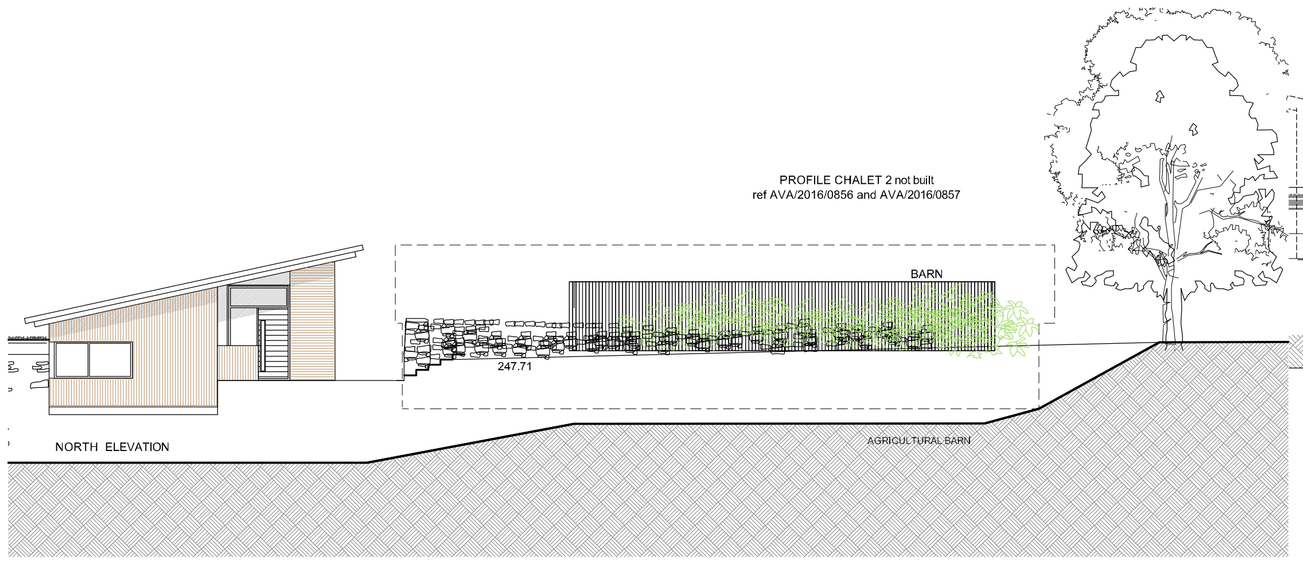

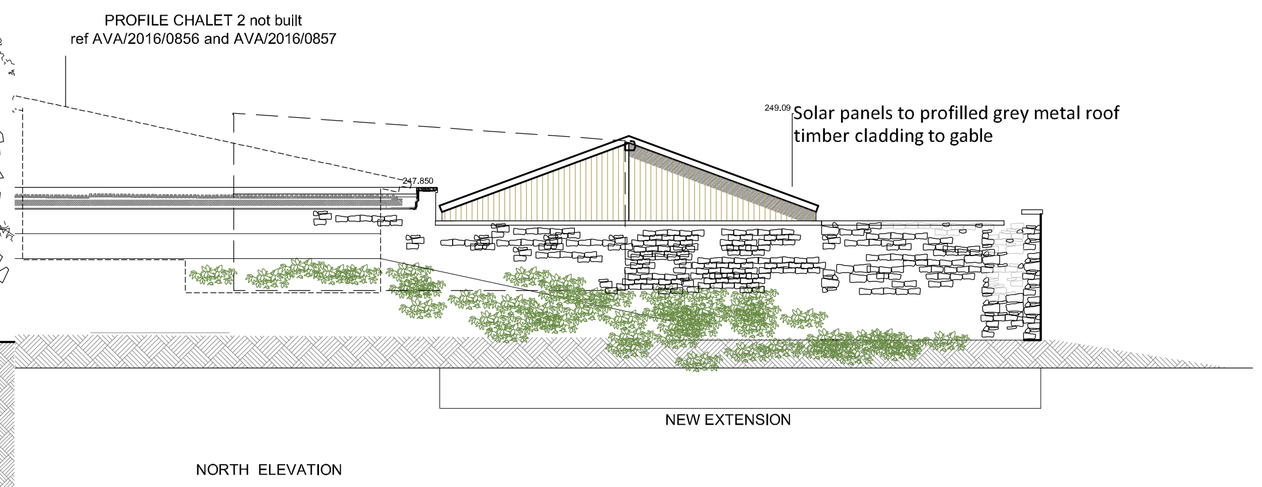

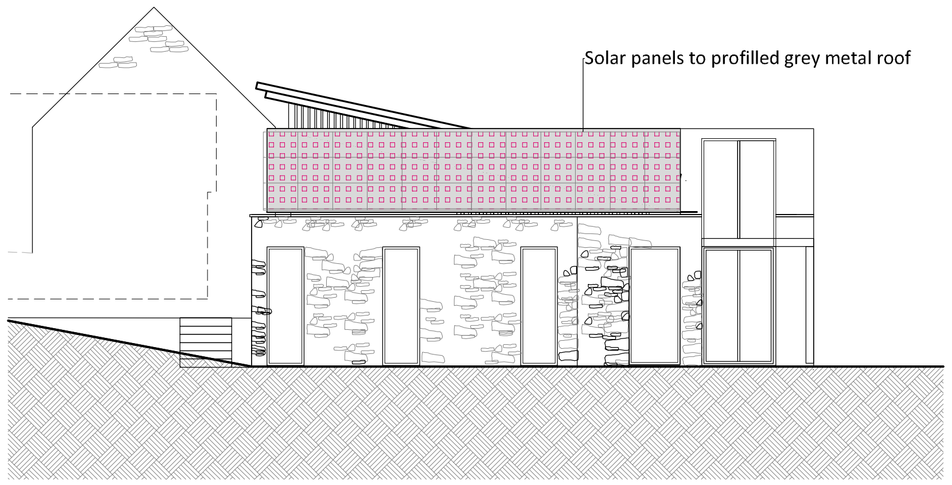

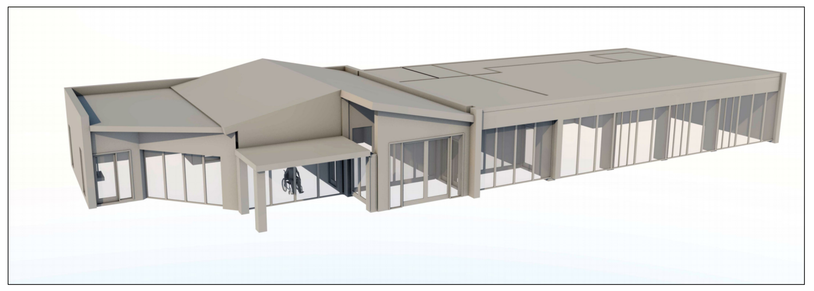

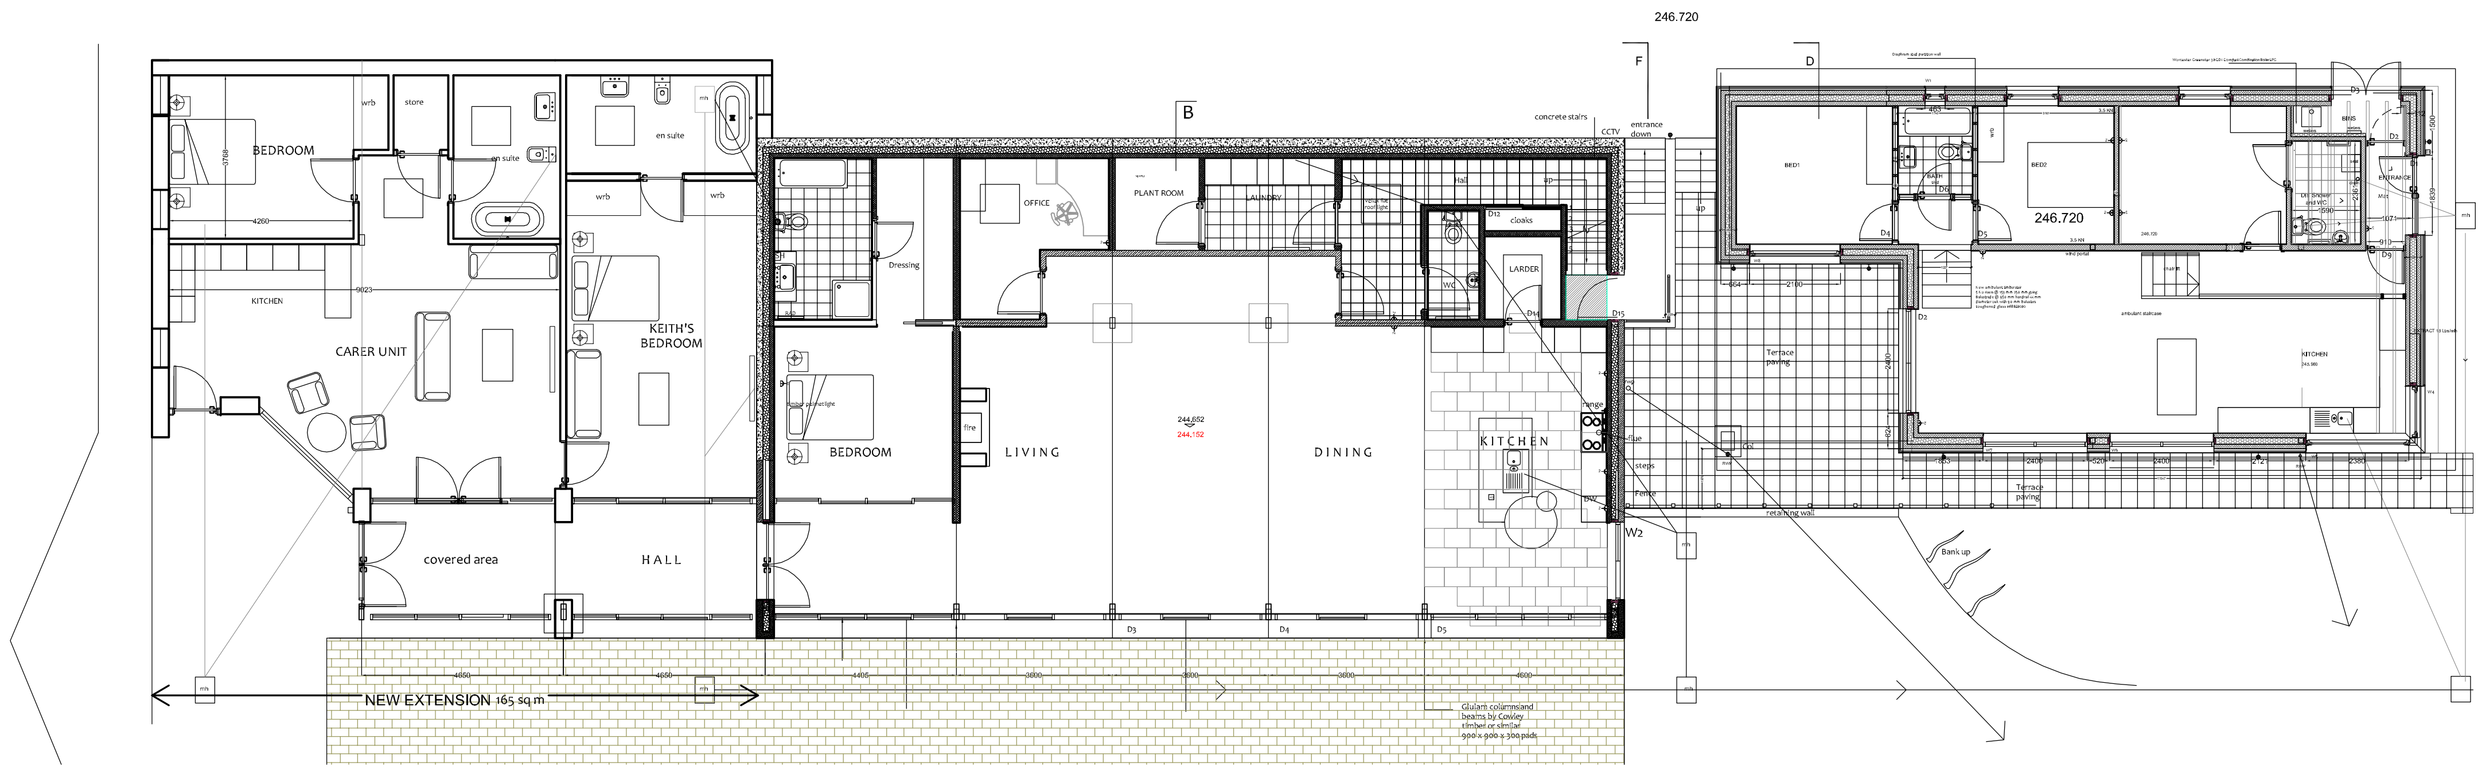

PHILIP HAYES ARCHITECT

arb Architects Registration Board
REG NO: 042879D

Client:
Keith Marshall Clarke

Project:
The Bear Hotel Alderwasley

Title:
PROPOSED HOUSE EXTENSION
PLANS
ELEVATIONS

Scale:	Drawn:	Date:	Checked:
1 100	PHH		

Drawing no: PL 04
Rev: -

© This drawing remains the copyright. Phillip Hayes Architect