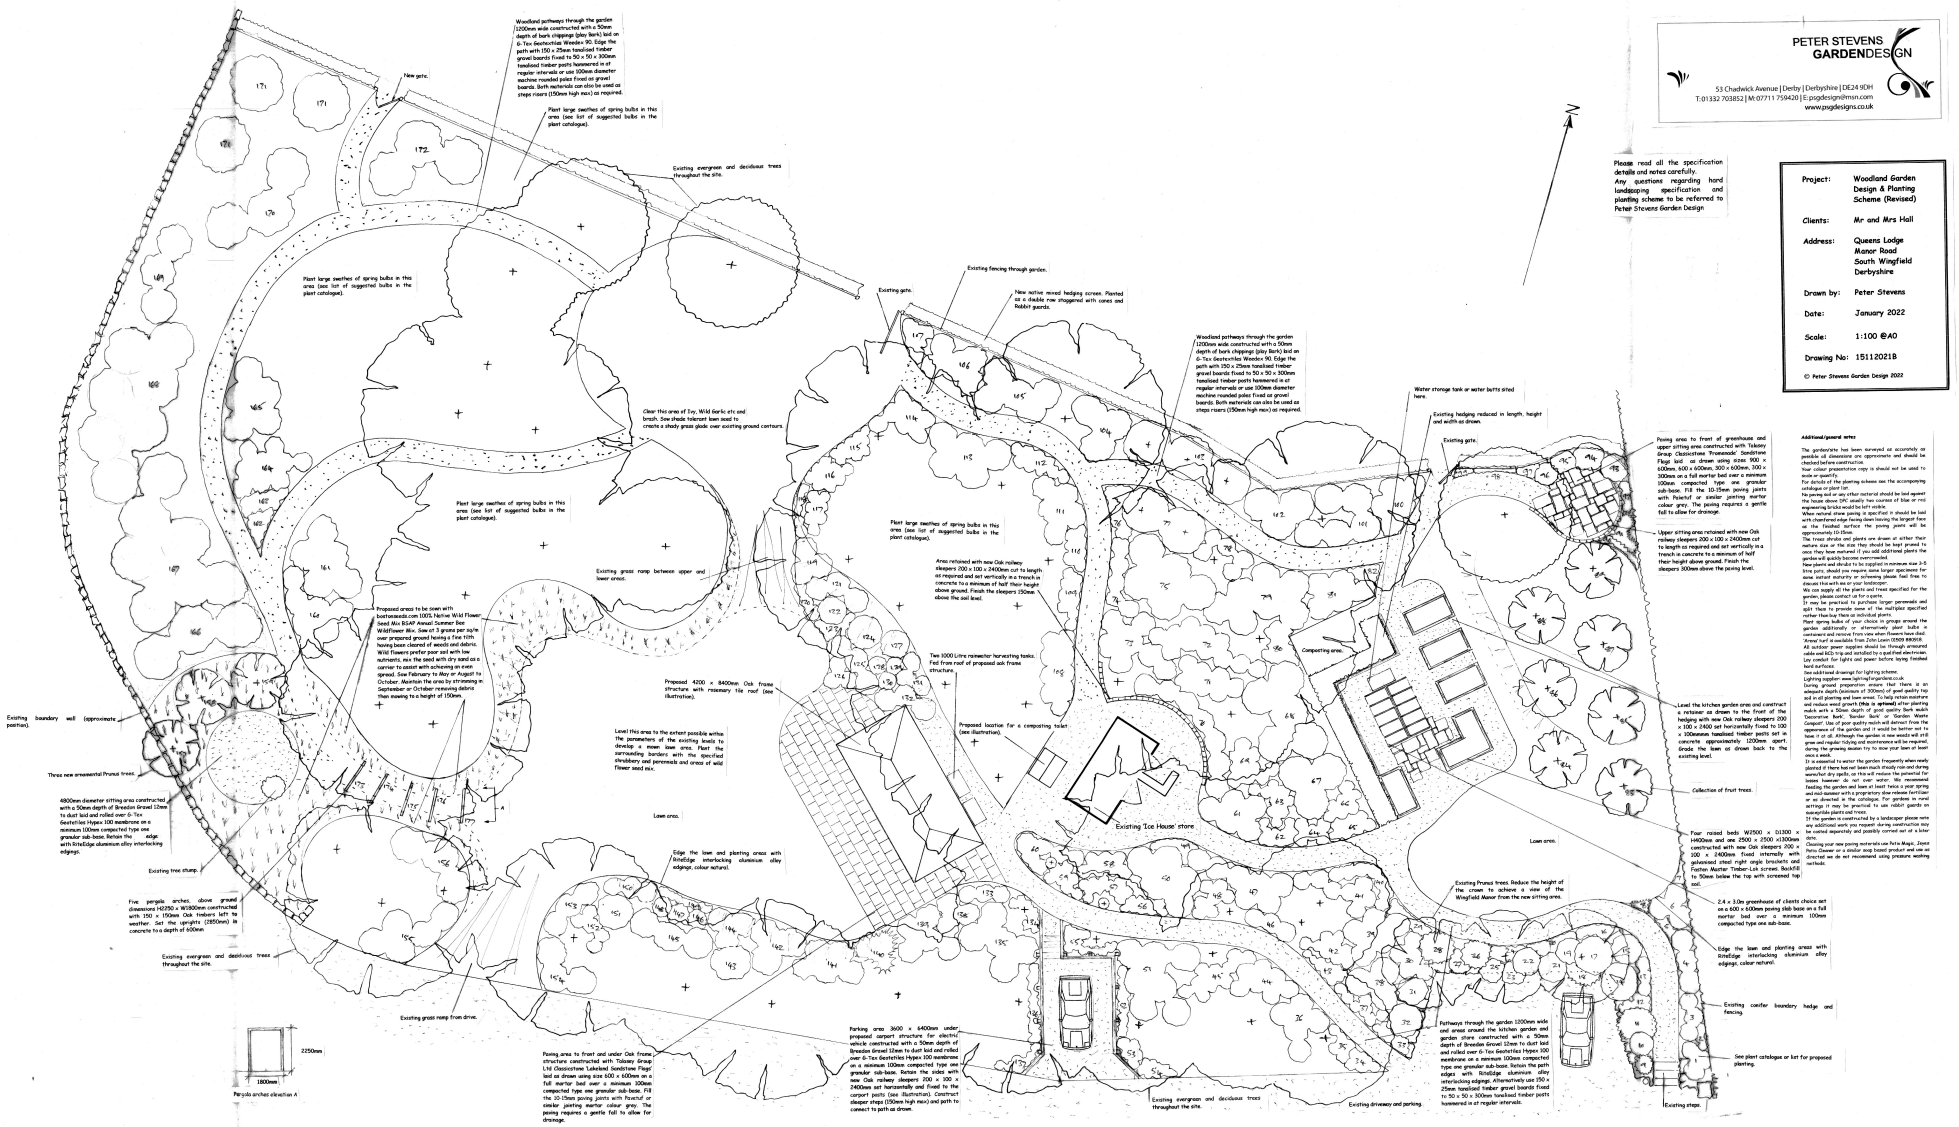

PETER STEVENS
GARDENDESIGN

53 Chadwick Avenue | Derby | Derbyshire | DE24 9DH
T: 01332 703852 | M: 07711 759420 | E: psgdesign@msn.com
www.psgdesigns.co.uk

Please read all the specification details and notes carefully. Any questions regarding hard landscaping specification and planting scheme to be referred to Peter Stevens Garden Design

Project:	Woodland Garden Design & Planting Scheme (Revised)
Clients:	Mr and Mrs Hall
Address:	Queens Lodge Manor Road South Wingfield Derbyshire
Drawn by:	Peter Stevens
Date:	January 2022
Scale:	1:100 @A0
Drawing No:	15112021B

© Peter Stevens Garden Design 2022

Additional/general notes

The gardens/site has been surveyed as accurately as possible all dimensions are approximate and should be checked before construction.
Your colour/ presentation copy is not to be used to scale or quantify.
For details of the planting scheme see the accompanying catalogue or plant list.
No paving and or any other natural should be laid against the house above DPC ideally two courses of blue or red engineering bricks would be left visible.
When natural stone paving is specified it should be laid with chamfered edge facing down leaving the largest face as the finished surface the paving joints will be approximately 10-15mm.
The trees shrubs and plants are drawn at either their mature size or the size they should be kept pruned to once they have matured if you add additional plants the garden will quickly become overcrowded.
New plants and shrubs to be supplied in nurseries size 2-5 litre pots, should you require some larger specimens for some instant maturity or achieving please feel free to discuss this with us or your landscaper.
We can supply all the plants and trees specified for the garden, please contact us for a quote.
Lawns to be laid with turf rolled to the longer perimeters and split these to provide more of the multiples specified rather than buy these as individual plants.
Plant spring bulbs of your choice in groups around the garden additionally or alternatively, plant bulbs a centimetre and a half deep from view when flowers have died.
'Xtreme' turf is available from John Lewis 03509 880818.
All outdoor power supplies should be through armoured cable and RCD trip and installed by a qualified electrician. Lay conduit for lights and power before laying finished hard surfaces.
See electrical drawings for lighting scheme.
Lighting together www.lightingtogether.co.uk
During ground preparation ensure that there is an adequate depth (minimum of 300mm) of good quality top soil in all planting and lawn areas. To help retain moisture and reduce weed growth (this is optional) all planting mulch with a 50mm depth of good quality Bark mulch 'Decorative Bark' Bradon Bark or 'Garden Waste Compost'. Use of poor quality mulch will detract from the appearance of the garden and may introduce weeds and pests. Although the garden is low maintenance it will still grow and regular tidying and maintenance will be required, during the growing season try to mow your lawn at least once a week.
It is essential to water the garden frequently when newly planted if there has not been much steady rain and during warm/hot dry spells, as this will reduce the potential for losses however do not over water. We recommend feeding the garden and lawn at least twice a year spring and mid-summer with a progressive slow release fertiliser as we drive to reduce the use of chemicals in the garden, damage to wildlife is also reduced by use natural garden or plant based treatments.
If the garden is constructed by a landscaper please note any additional work you request during construction may be costed separately and possibly carried out at a later date.
Cleaning your new paving materials use Patio Magic, Jeyes Patio Cleaner or a similar soap based product and use as directed we do not recommend using pressure washing methods.