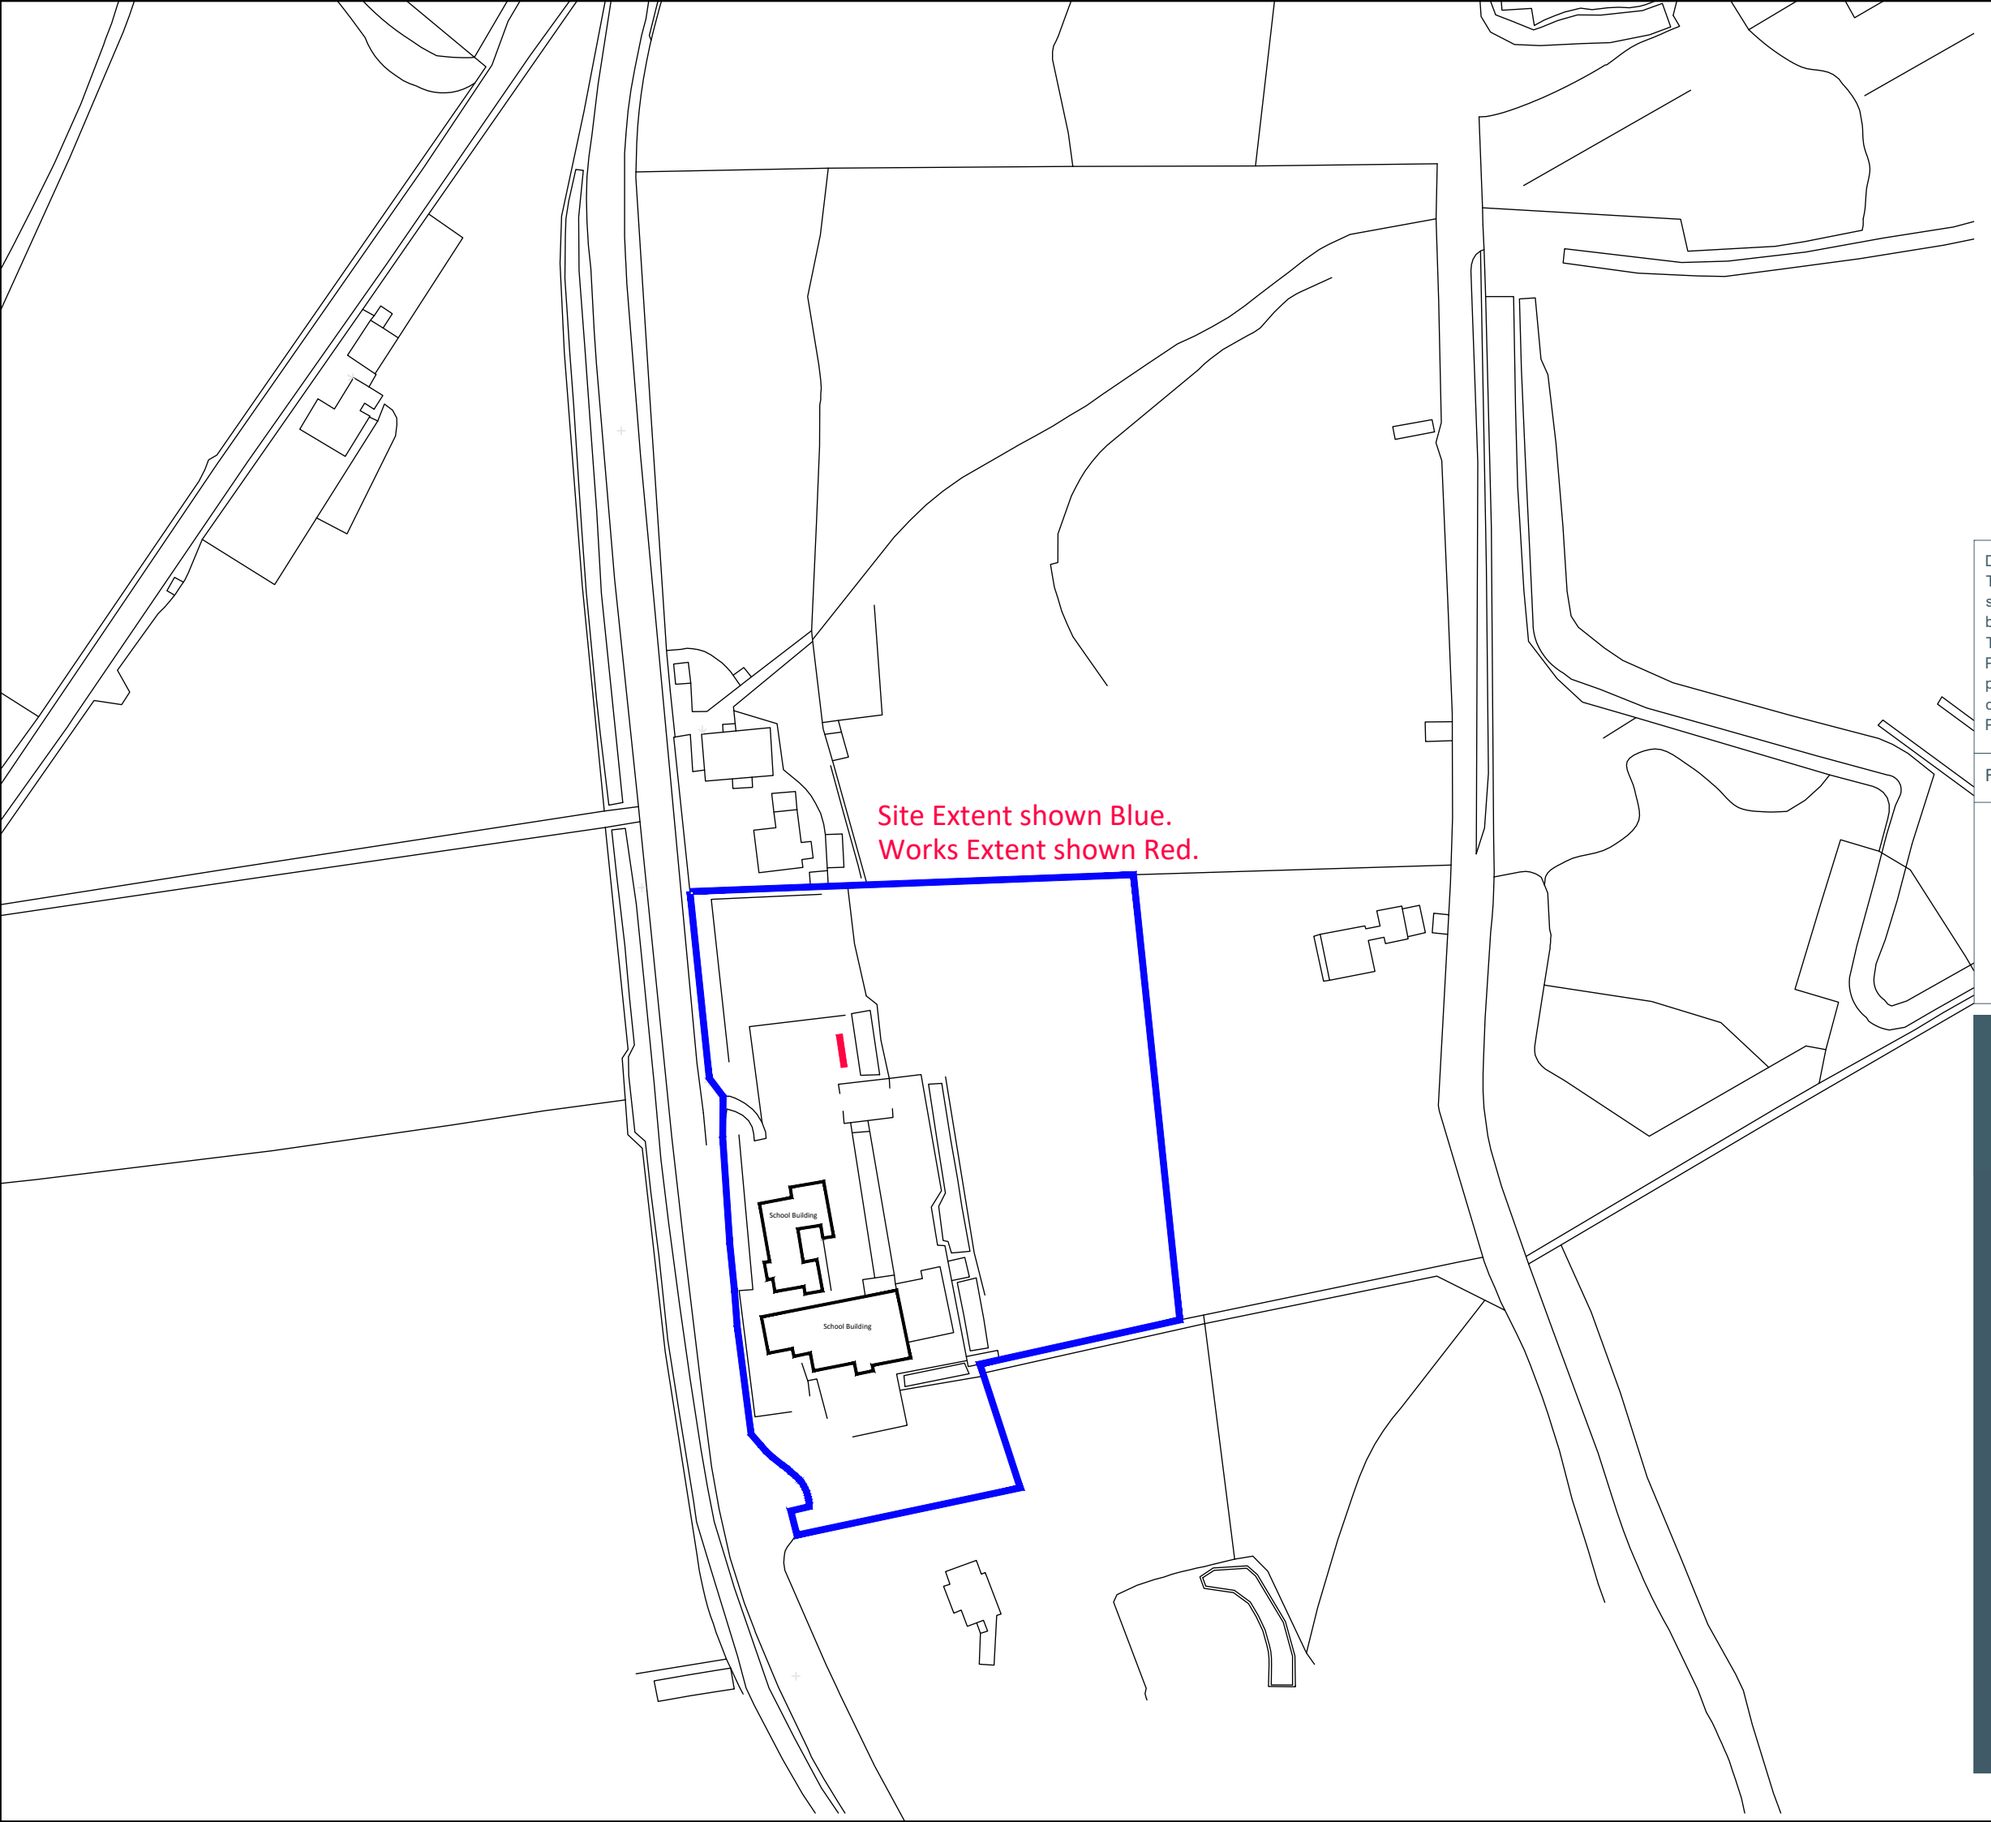

N

Drawing Number

Disclaimer.
This drawing is to be read in conjunction with all related drawings. Do not scale from this drawing. All dimensions must be checked and verified on site before commencing any work or producing shop drawings.
This drawing is copyright and remains the property of Concertus Design and Property Consultants. When reproducing this drawing for any purpose, please ensure that Concertus is attributed clearly by either using the company logo, or as follows 'Image produced by Concertus Design & Property Consultants Limited'.

REV	DATE	BY	DESCRIPTION	CHKD

Concertus DESIGN & PROPERTY CONSULTANTS
2 Friars Bridge Road - Ipswich - IP1 1RR

Project
Lea Primary School
Church Street, Matlock
DE4 5JP

Project Number
621020

Scales
1:1250
At A3 Size

Drawing Title
Climbing Wall Scheme
Site Plan

Drawn
DML

Chkd
JWL

Lead Designer
Daniel Lobar

Date
Dec 21

email: Daniel.Lobar@concertus.co.uk Tel: 07999 043863

Drawing Number
621020-CDP-DR-ZZ-XX-B-4001
Project Code - Originator - Volume/System - Level/Location -Type - Role - Element - Number