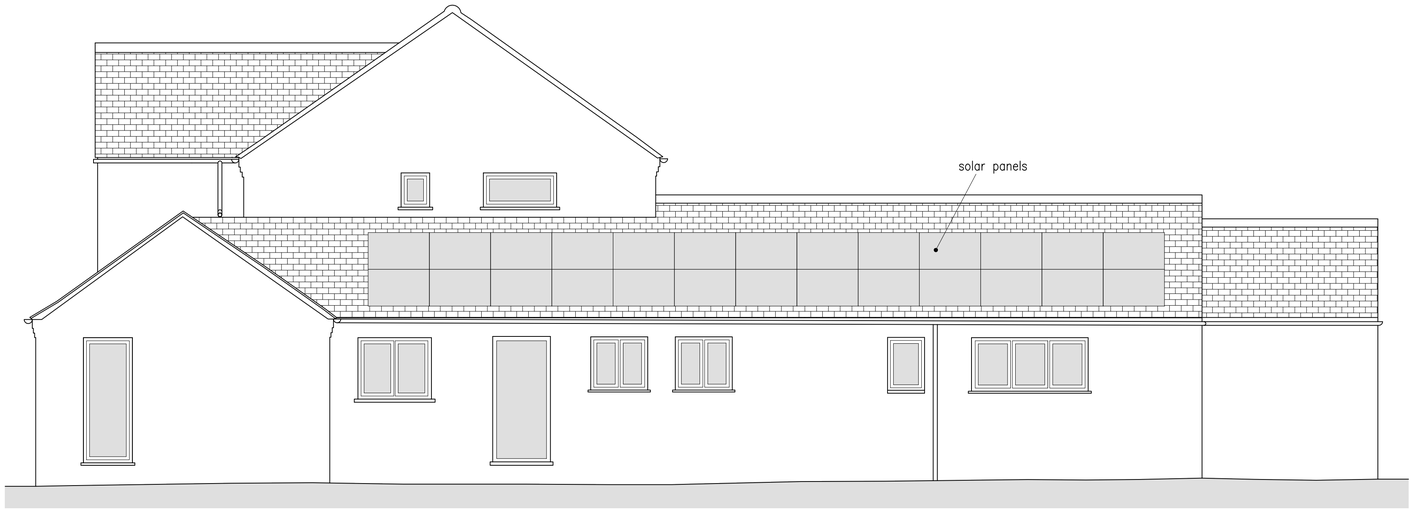

Side Elevation



Rear Elevation



Side Elevation

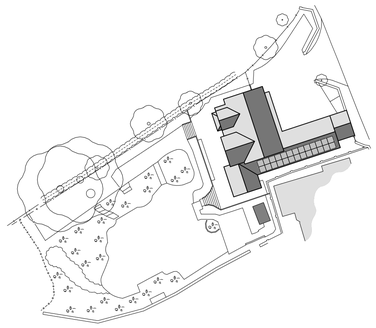

Block Roof Plan 1:500



Front Elevation

Project.
23 Hazelwood Road
Derby

Title.
Alteration Works

Feature.
Proposed Elevations

Client.
Mr&Mrs Todd

Drawing No.
21807/A/04e

Revision.

Scale		Drawn
1;50	@ A1	JML

gla
architecture
design + technology
Gino Lombardo Associates Ltd. 42 Friar Gate, Derby, DE1 1DA.
tel: 01332 342990 I email: mail@gla-ltd.co.uk.
web: www.gla-ltd.co.uk
c designs and details are copyright and cannot be used without permission