
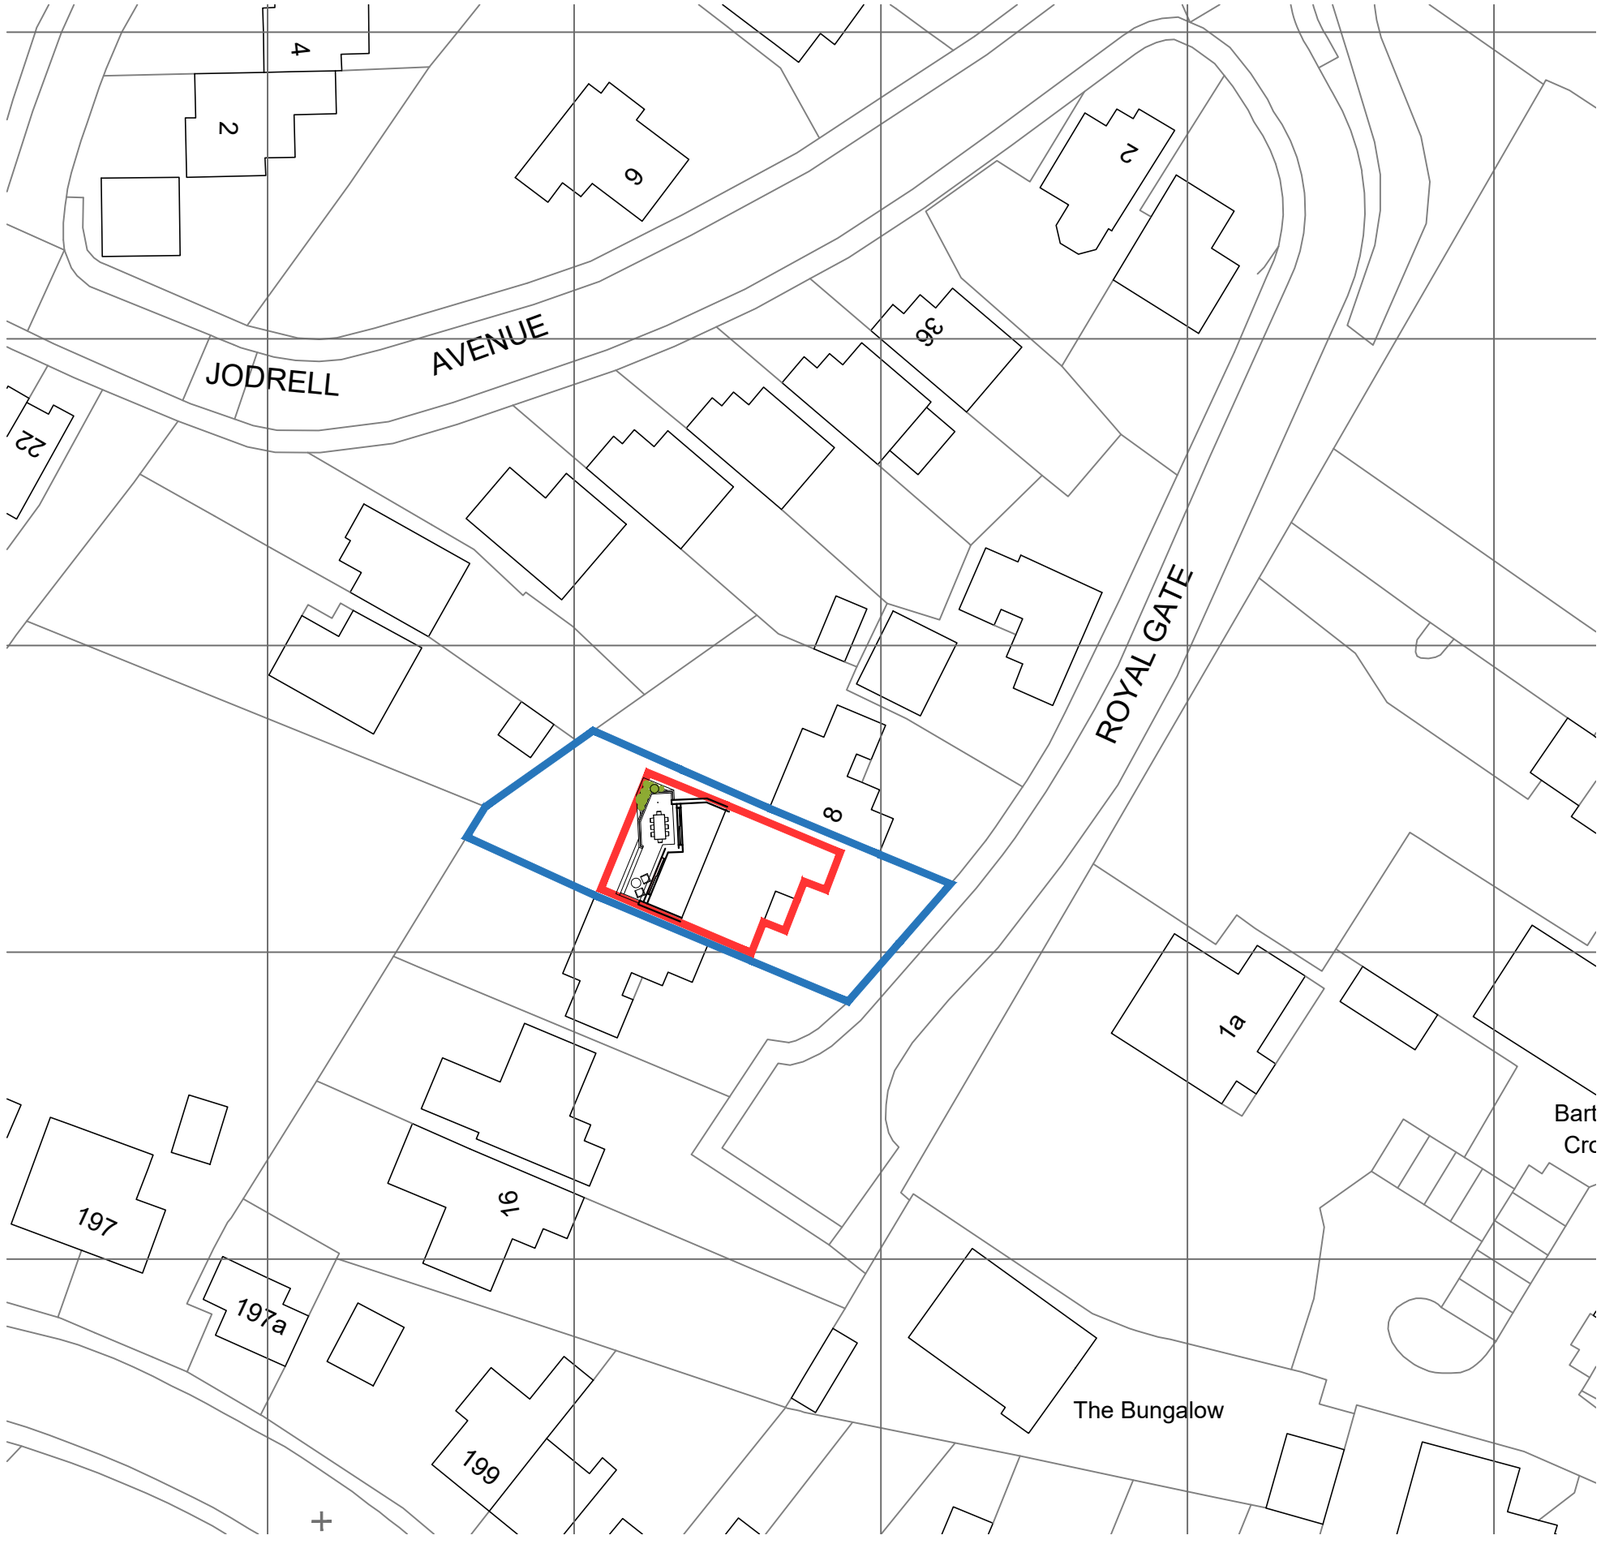


BLOCK PLAN - 1:500 @ A3

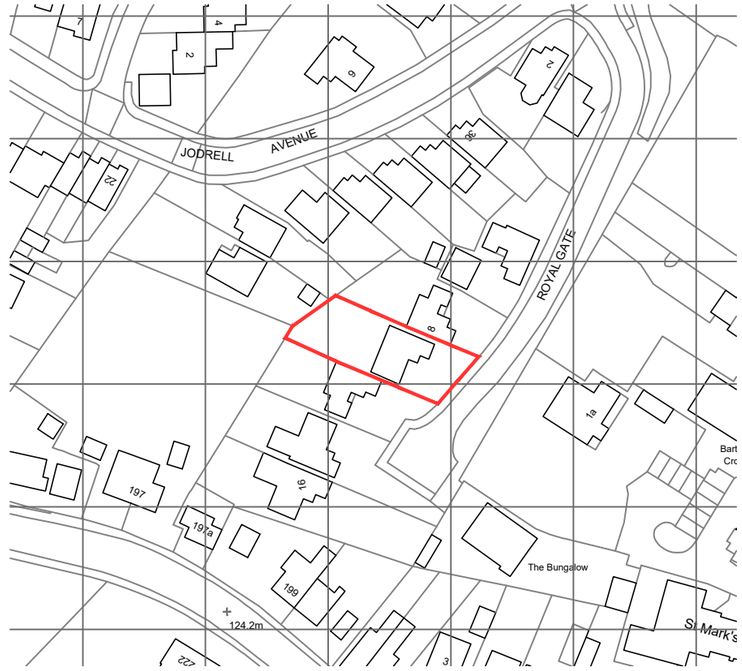

LOCATION PLAN - 1:1250 @ A3

GREY RICHARDS TROWELL ARCHITECTURE

Address: 1-3 Greenhill, Wirksworth, Derbyshire, DE4 4EN
Tel: 01629 825491
Email: info@grtarchitecture.co.uk
Website: www.grtarchitecture.co.uk

Client:	Mr & Mrs O'Connor		
Project:	Extension at 10 Royal Gate		
Address:	10 Royal Gate Belper DE56 0DQ		
Drawing:	Location & Block Plan		
Dwg No:	P001	Date:	07/12/2021
Scale:	AS STATED	Paper size:	A3
RIBA Stage:	3		

Please Note:

Drawings up to RIBA Work Stage 4 are not sufficiently detailed for construction

DO NOT SCALE DRAWING

© Grey Richards Trowell Architecture all rights reserved