3. RICHMOND DRIVE · DUFFIELD.

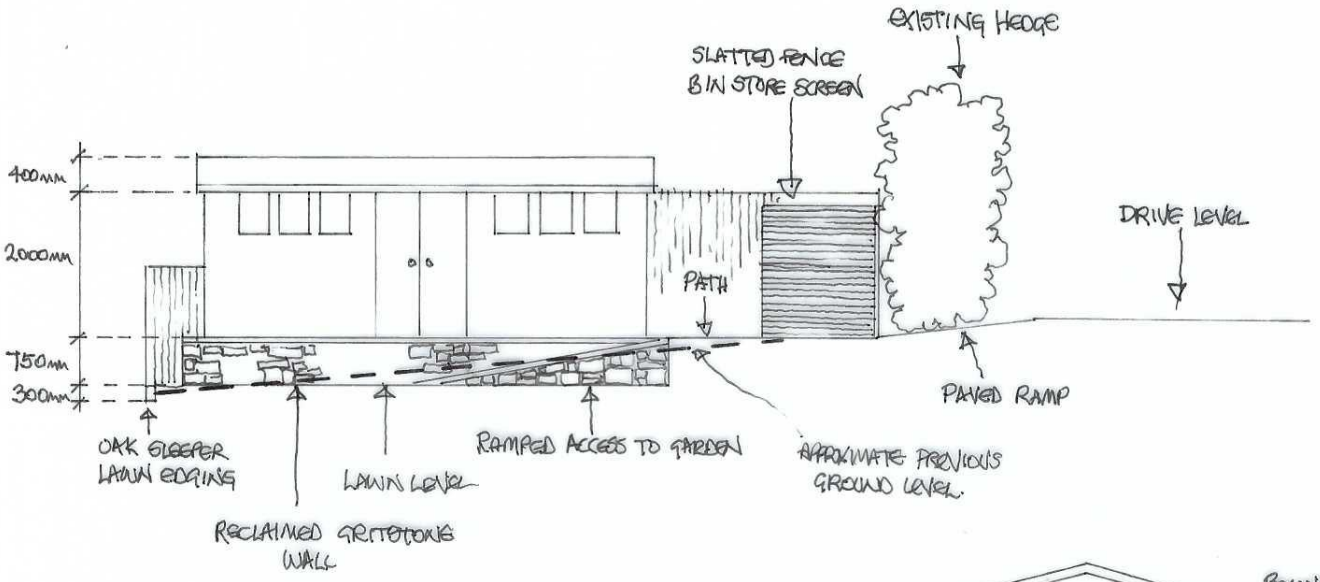

SECTION C-C SCALE 1:100
(NORTH ELEVATION)

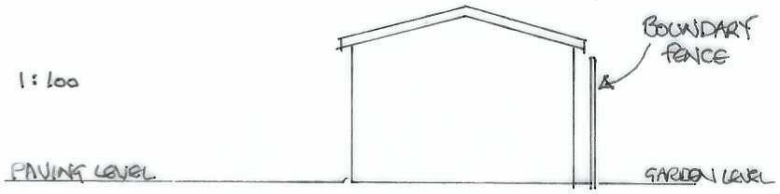

WEST END ELEVATION SCALE 1:100

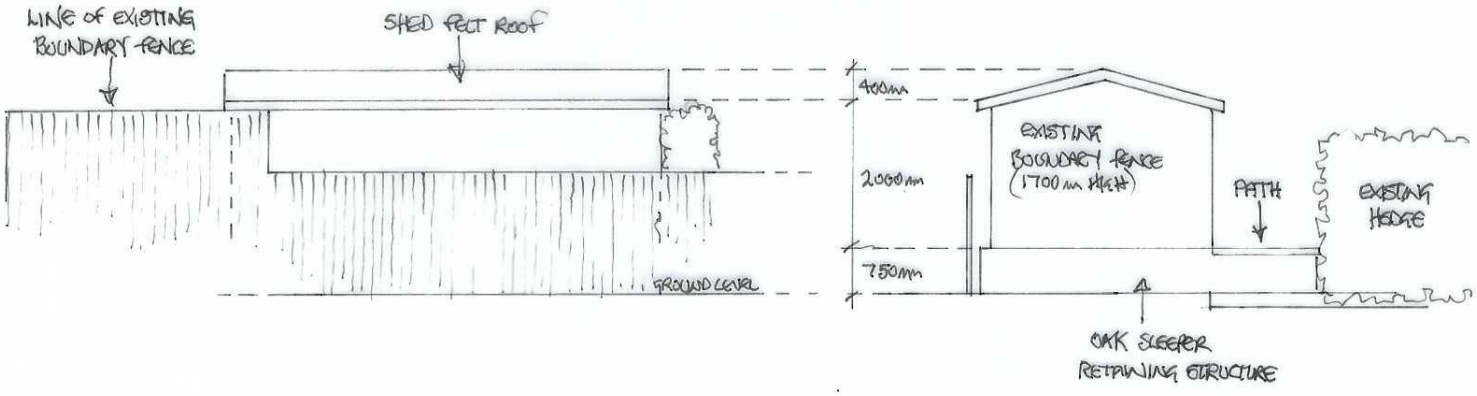

SHED - REAR ELEVATION SCALE 1:100

WEST ELEVATION SCALE 1:100