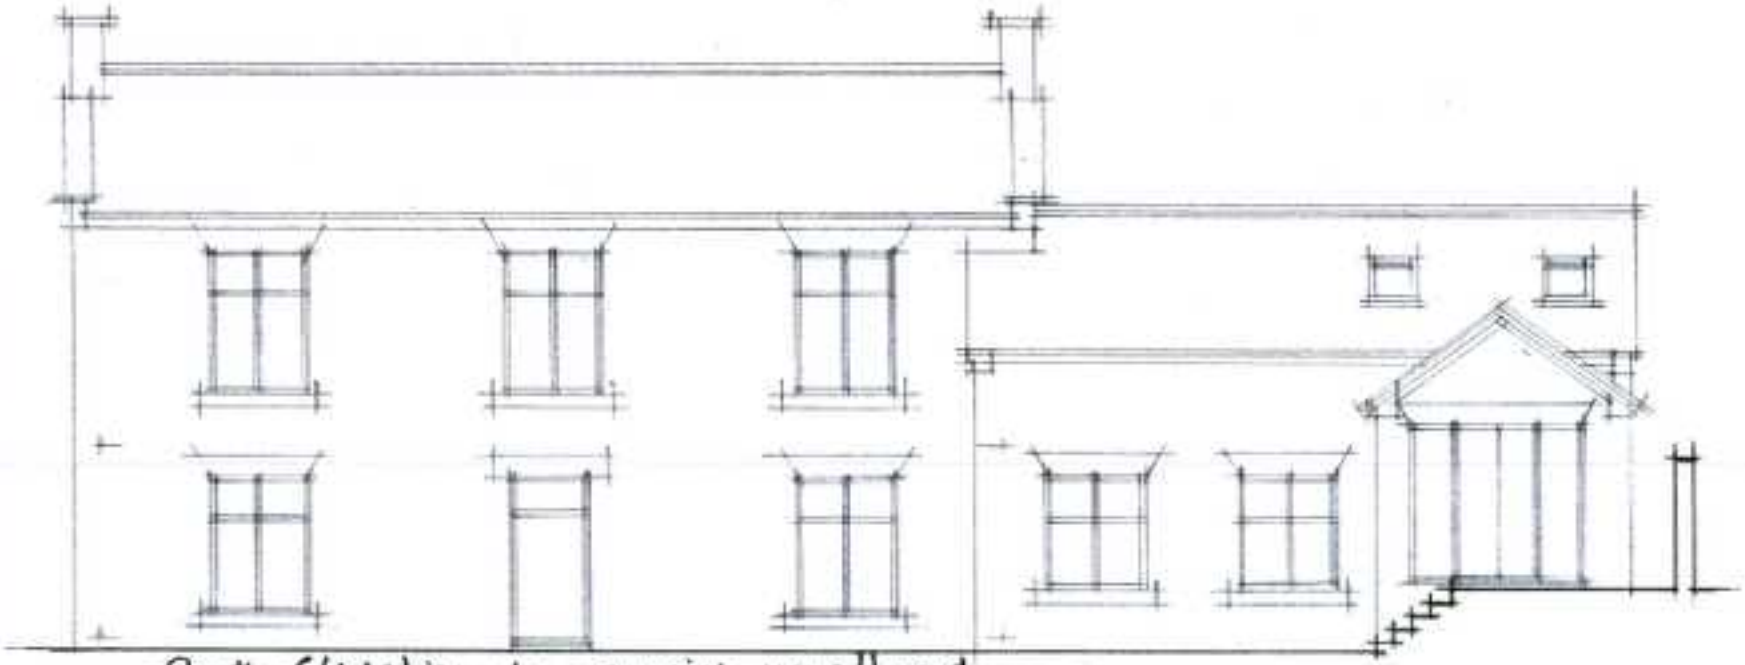

South Elevation to remain unaltered.

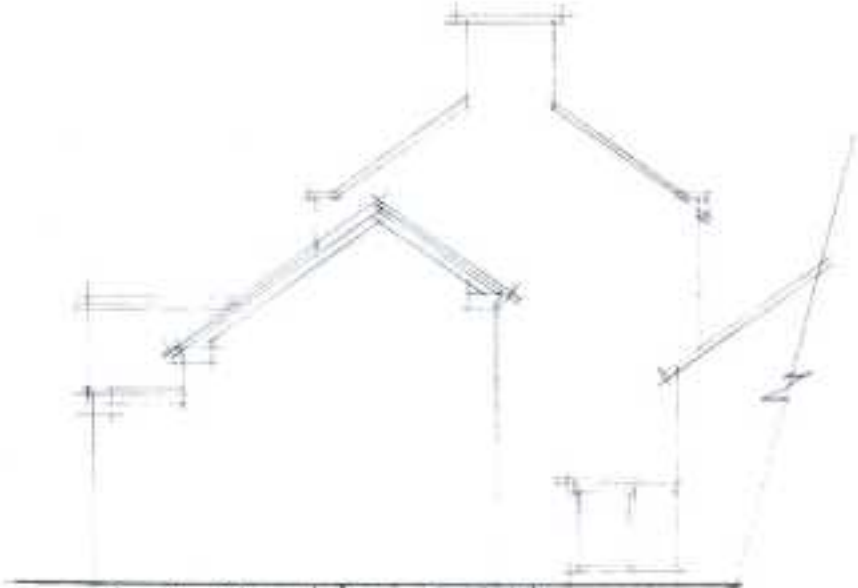

East Elevation. Existing.

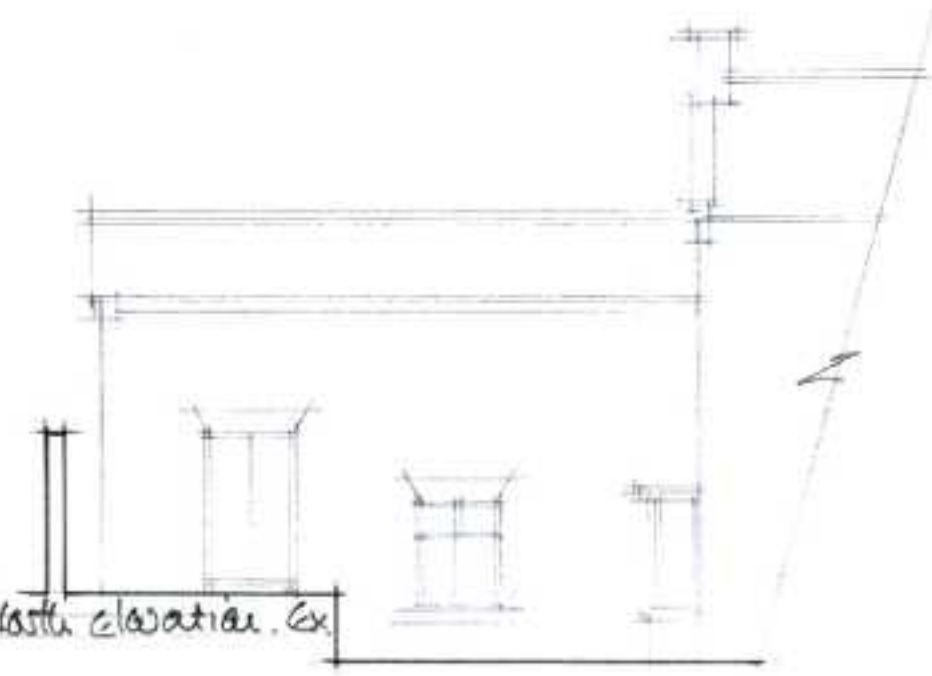

North elevation. Ex.

Proposed extension, 17, Horsley Road, Kilburn. C. Toms
Existing elevations.
Job. 729. C3.