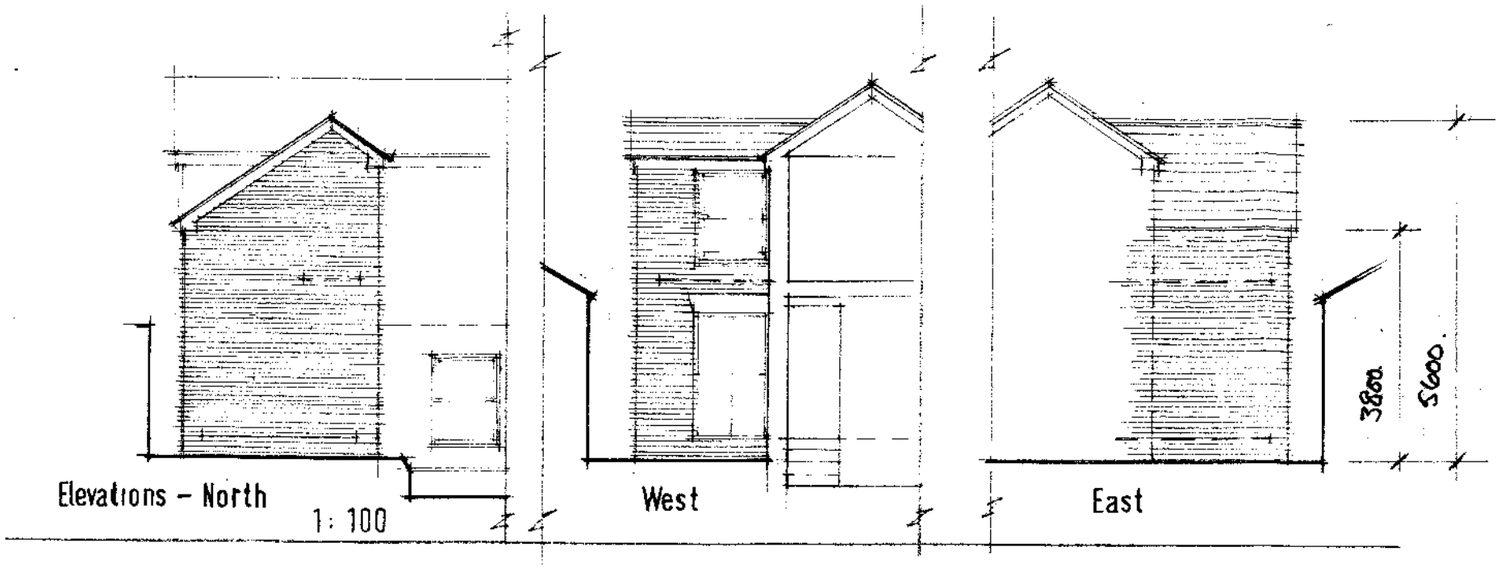

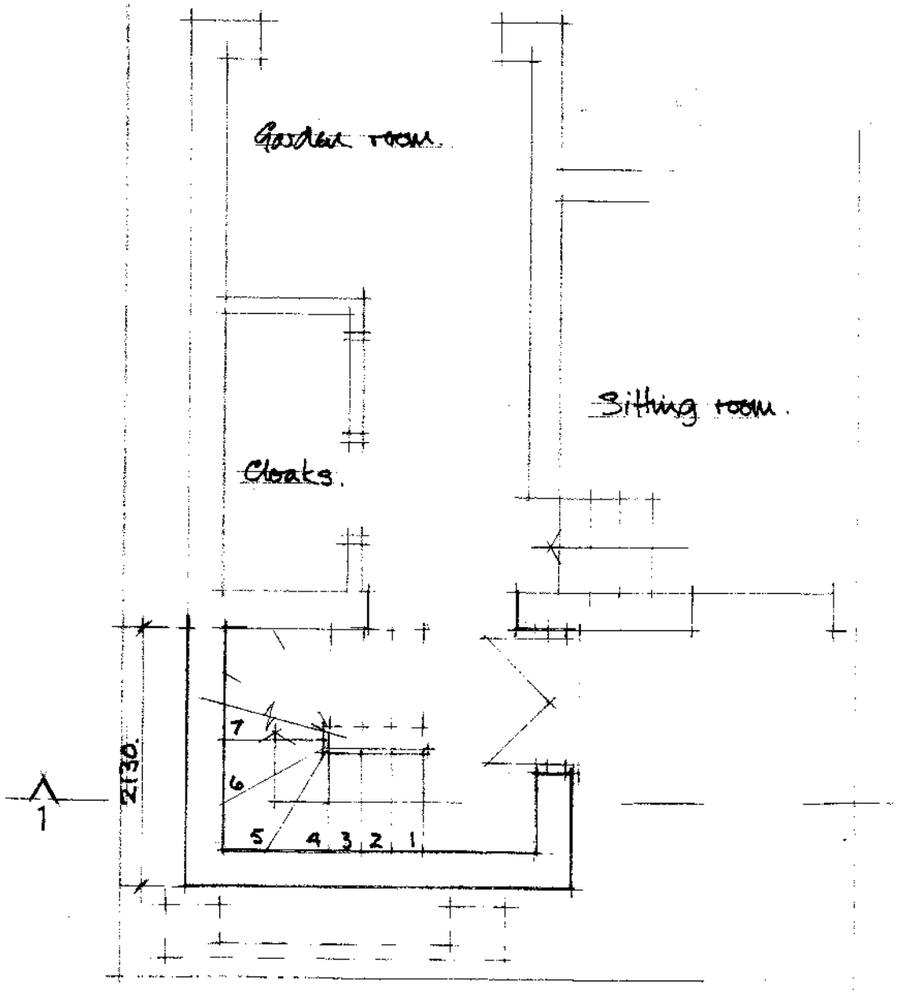

Ground floor plan

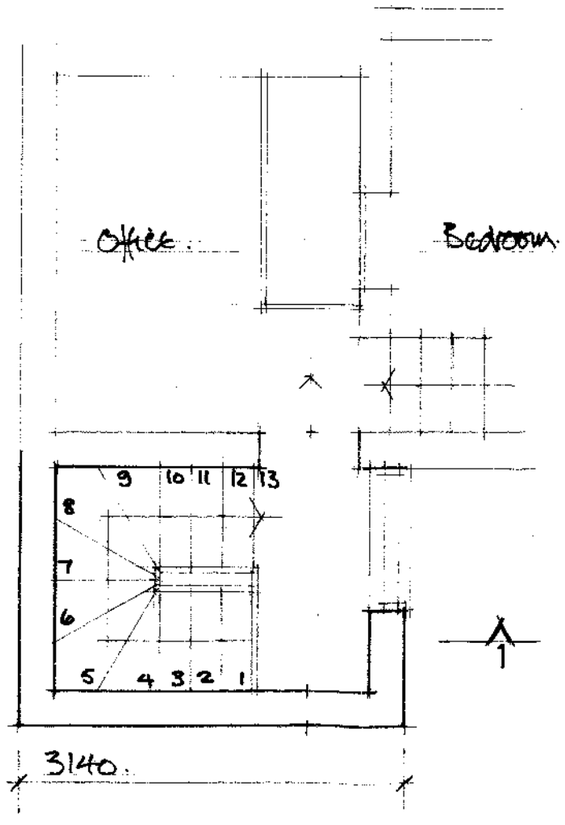

First floor plan.

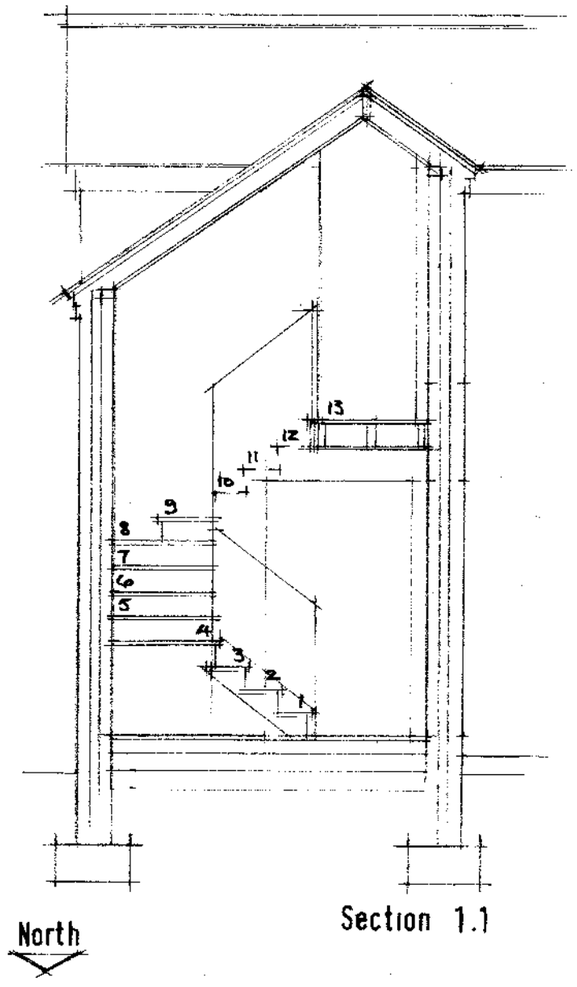

Section 1.1

project: Proposed extension, 17, Horsley Road, Kilburn.

client: C. Toms.

Swinfield Design Associates

Architects and Design Consultants

Quarry Cottages, Marlow, Derby. [illegible] Telephone [illegible]

date: nov. 21	scale: 1:50
drawing: 729. C1	