


LEFT SIDE ELEVATION

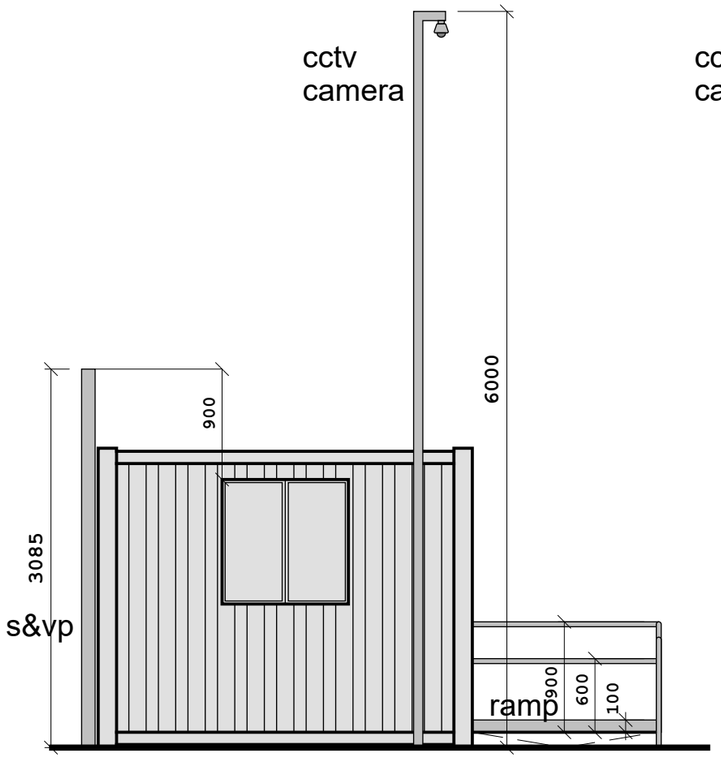


REAR ELEVATION

FRONT ELEVATION




RIGHT SIDE ELEVATION

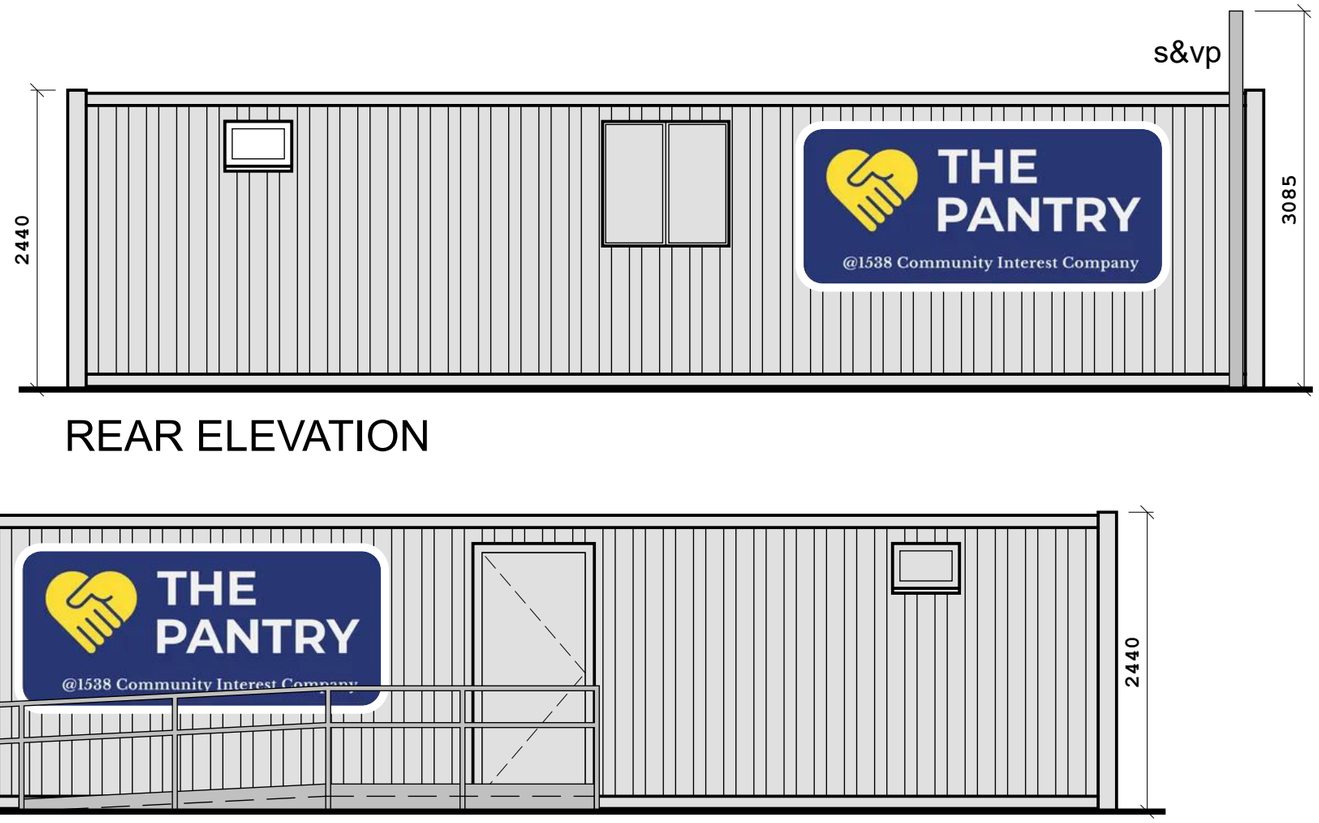


PLAN

container painted - RAL 7016
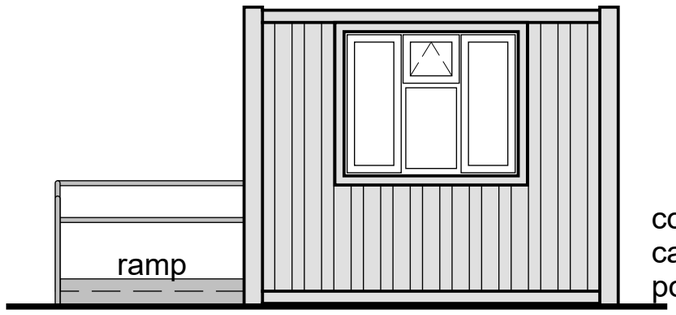
## Ramp/ handrail detail

Metal ramp with non slip checker plate steel surface.
Handrails:-
40mm dia. galvanised steel. Uprights at 2000mm max. centres.
Top of handrail above the surface of the ramp and landing to be:-
900mm (top handrail).
600mm (mid rail).
Handrails to extend 300mm beyond bottom of ramp.
Handrail positions as shown on drawings or instructed by CA.
100mm upstand above external surface edge of ramp and landing.

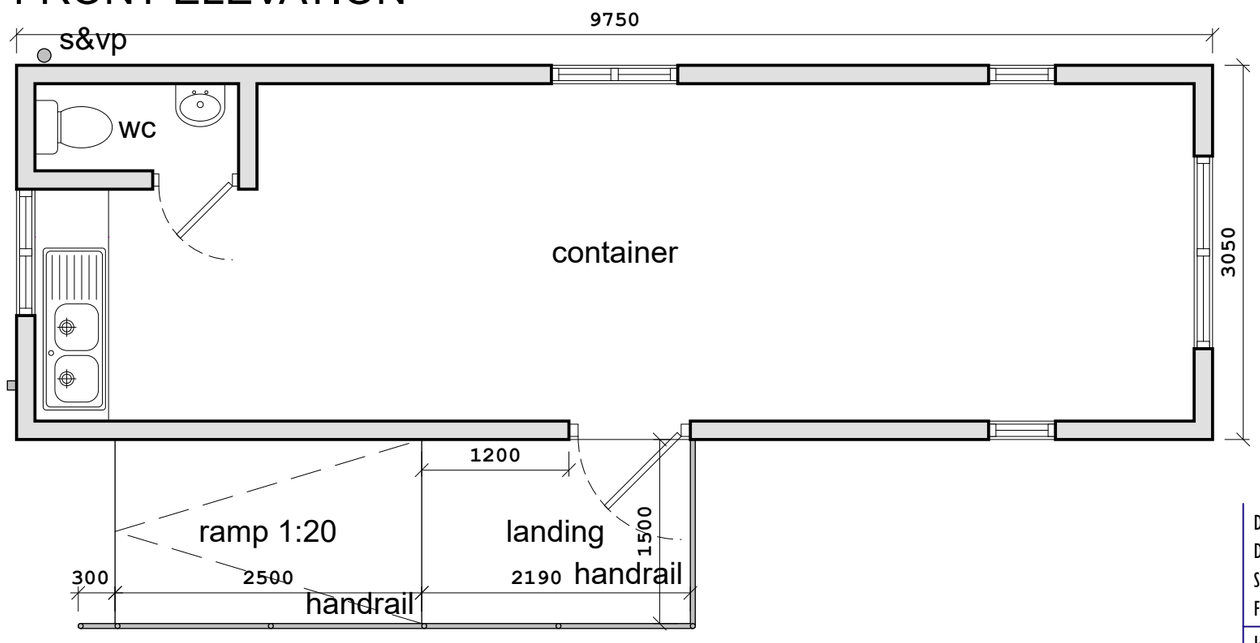Job Converted container for community hub

Dwg Container plan and elevations

Drawn : M J Lewis
Date : Jan 2022
Scale : 1 : 50@A3
File : .mkd

Job no : Converted container

Dwg no : 02

Rev